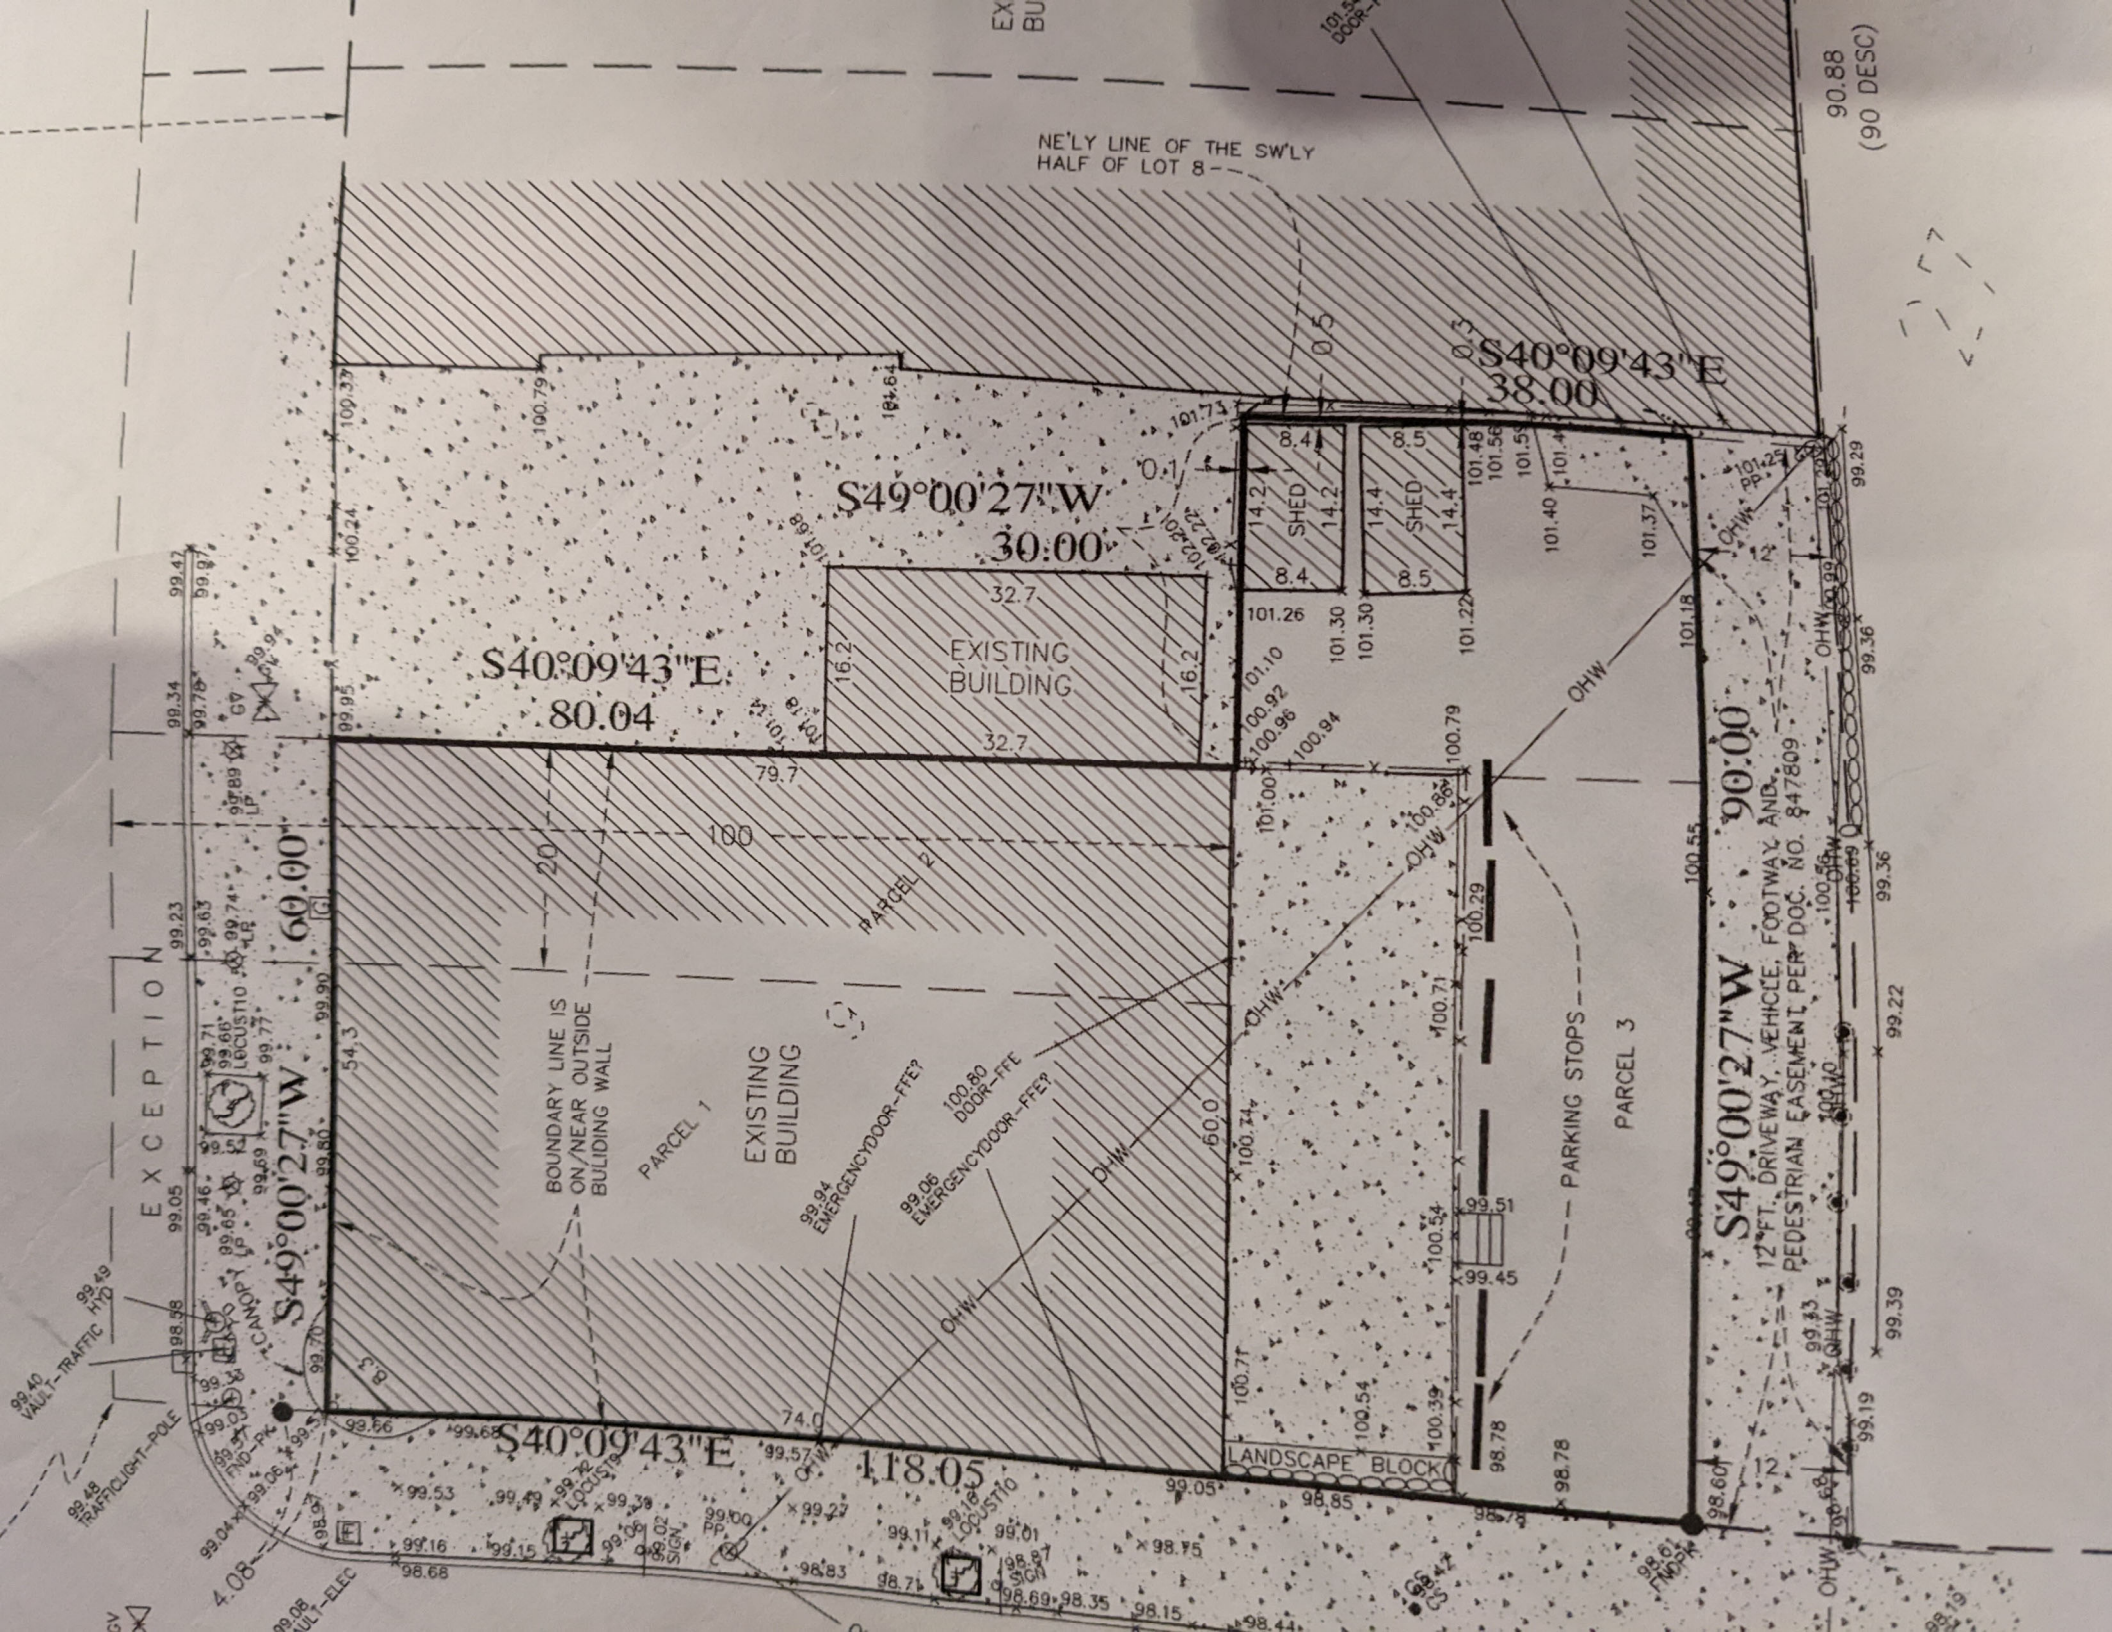

NE'LY LINE OF THE SW'LY HALF OF LOT 8
90.88 (90 DESC)
S40°09'43"E 38.00
S49°00'27"W 30.00
S40°09'43"E 80.04
S49°00'27"W 60.00
S40°09'43"E 118.05
S49°00'27"W 90.00
EXISTING BUILDING
EXISTING BUILDING
PARCEL 1
PARCEL 2
PARCEL 3
BOUNDARY LINE IS ON/NEAR OUTSIDE BULIDING WALL
PARKING STOPS
LANDSCAPE BLOCK
SHED
SHED
12 FT. DRIVEWAY, VEHICLE, FOOTWAY AND PEDESTRIAN EASEMENT PER DOC. NO. 847809
EXCEPTION
EMERGENCYDOOR-FFE?
DOOR-FFE
OHW