EQUIPMENT LEGEND

ITEM	QTY	DESCRIPTION	MANUFACTURER	MODEL #
1	1	DISHWASHER	EXISTING	–
2	2	SHELVING	EXISTING	–
3	1	MOP SINK	EXISTING	–
4	1	CHEMICAL STORAGE	–	–
5	1	PREP TABLE	CUSTOM	VERIFY
6	1	WALL SHELF	CUSTOM	VERIFY
7	1	ICE MACHINE	MANITOWOK	QY-0424A
8	1	WATER FILTER	CUNO	VERIFY
9	1	2-COMP. SINK	–	–
10		OPEN NUMBER		
11	1	FAUCET	–	–
12	1	WALL SHELF	–	–
13	1	DISPOSER	EXISTING	–
14	1	HAND SINK	–	–
15	1	HAND SINK	EXISTING	–
16	1	REACH-IN FREEZER	–	–
17	1	REACH-IN REFRIG.	EXISTING	–
18	1	REACH-IN REFRIG.	EXISTING	–
19	1	TIME CLOCK	BY OTHERS	–
20		OPEN NUMBER		
21	1	PIZZA PREP TABLE	EXISTING	–
22	1	EXHAUST HOOD	CAPTIVE AIRE	–
23	1	RANGE W/GRIDDLE	SOUTHBEND	480AA-2GR
24	1	CONVECTION OVEN	EXISTING	–
25	1	REFRIG'D BASE	EXISTING	–
26	1	SODA SYSTEM	–	–
27	1	COFFEE BREWER	BUNN	DUAL
28	1	DELIVERY SHELVING	–	–
29	1	CASH STAND		
30		OPEN NUMBER		
31	1	CASH REGISTER	BY OTHERS	VERIFY
32	1	DISPLAY CASE	STANLEY KNIGHT	MPGM48R
33	1	PIZZA DISPLAY	–	–
34	1	SNEEZEGUARD	–	–
35	–	TABLE TOP(S) 30x30	–	–
36	–	DINING CHAIRS	–	–
37	1	WORKTABLE	–	–
38	2	EMERGENCY LIGHT/EXIT		

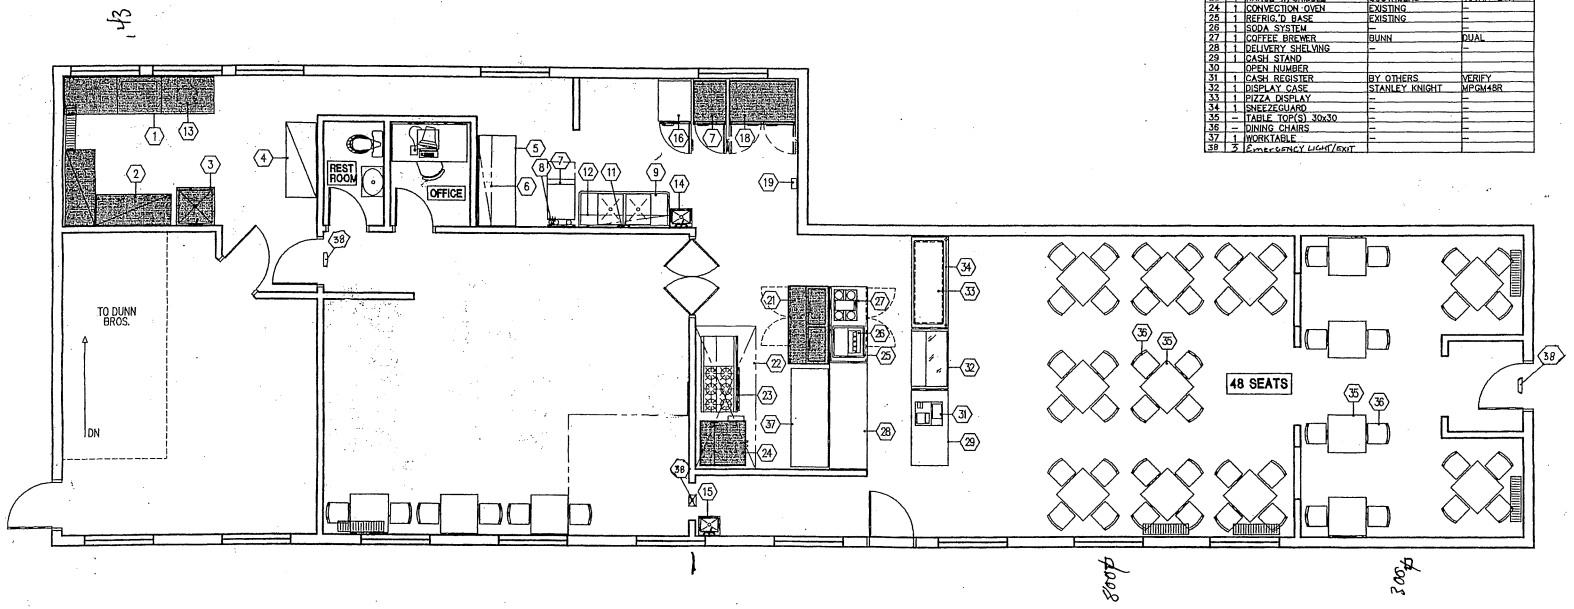

SHEET INDEX	
FS-1.0	EQUIPMENT PLAN & LEGEND

DENOTES EXISTING EQUIPMENT

PROGRESS PRINT
NOT FOR CONSTRUCTION

TOTAL SEATS: 48

EQUIPMENT PLAN

1571 Grand Ave
Grand Ave St. Paul
MN 55105
Emel Sherzad
08-31-22

This drawing being an instrument of service, is and shall remain the property of Palm Brothers, Inc. It is to be used only for the project and drawing noted. Ideas, designs and plans indicated or represented thereon are not to be used in any other project without our consent. This drawing is subject to return on demand.

since 1910
palm brothers, inc.
FOOD SERVICE EQUIPMENT AND DESIGN
(612) 871-2727 1031 Madeira Avenue Minneapolis, MN 55405

revisions

special design for
SPUDZZA
St. Paul, MN

scale 1/4"=1'-0"
date 10/13/98
drawn by TB
checked by
sheet no.
FS-1.0
project no.
98-277