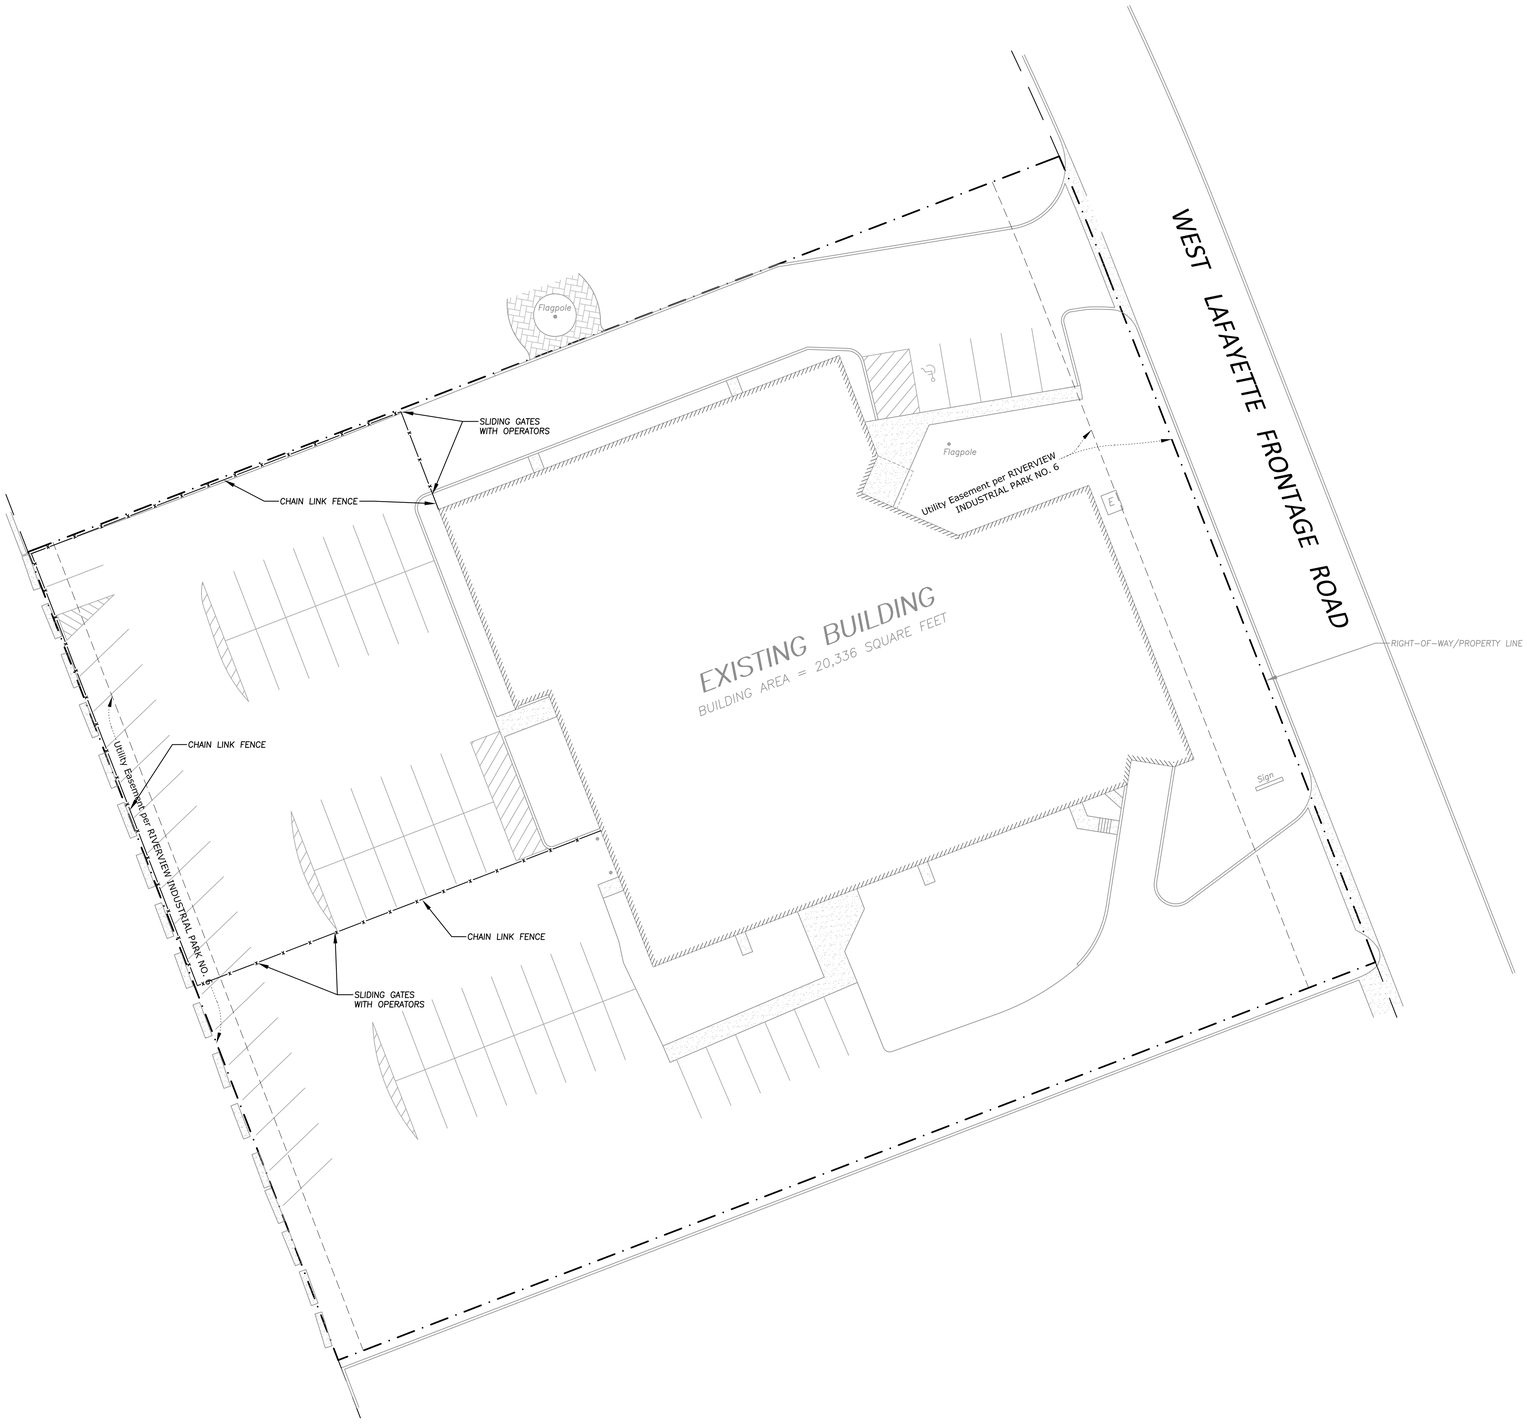

SITE NOTES

1 – PROPOSED FENCE SHALL BE 7' BLACK CHAIN LINK FENCE WITH 45° THREE LINES AT TOP (SEE IMAGE BELOW)

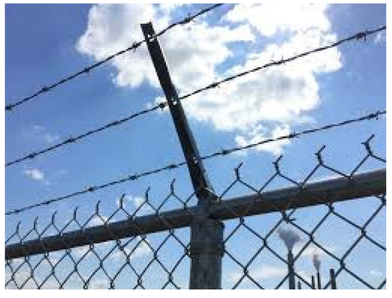

LEGEND

- BOUNDARY/ROW/BLOCK LINE
- EASEMENT
- PROPOSED FENCE

N

0 10 20 40 60
Scale in Feet

REHDER & ASSOCIATES, INC.
Civil Engineers & Land Surveyors
3440 Federal Drive, Suite 110
Eagan, MN 55122
Telephone: 651-452-5051
www.rehder.com

PROJECT NO.: 211-2731.039 DRAWING FILE: 2731039.DWG

I hereby certify that this plan was prepared by me or under my direct supervision and that I am a duly Licensed Professional Engineer under the laws of the State of Minnesota.

Date 3-31-22

Name Nicholas P. Adam Reg. No. 43856

Issued	
CITY SUBMITTAL	1-21-22
UPDATED SITE PLAN	3-31-22

SITE PLAN
COBECK OFFICE BUILDING
CITY OF ST. PAUL

SHEET NUMBER
C0