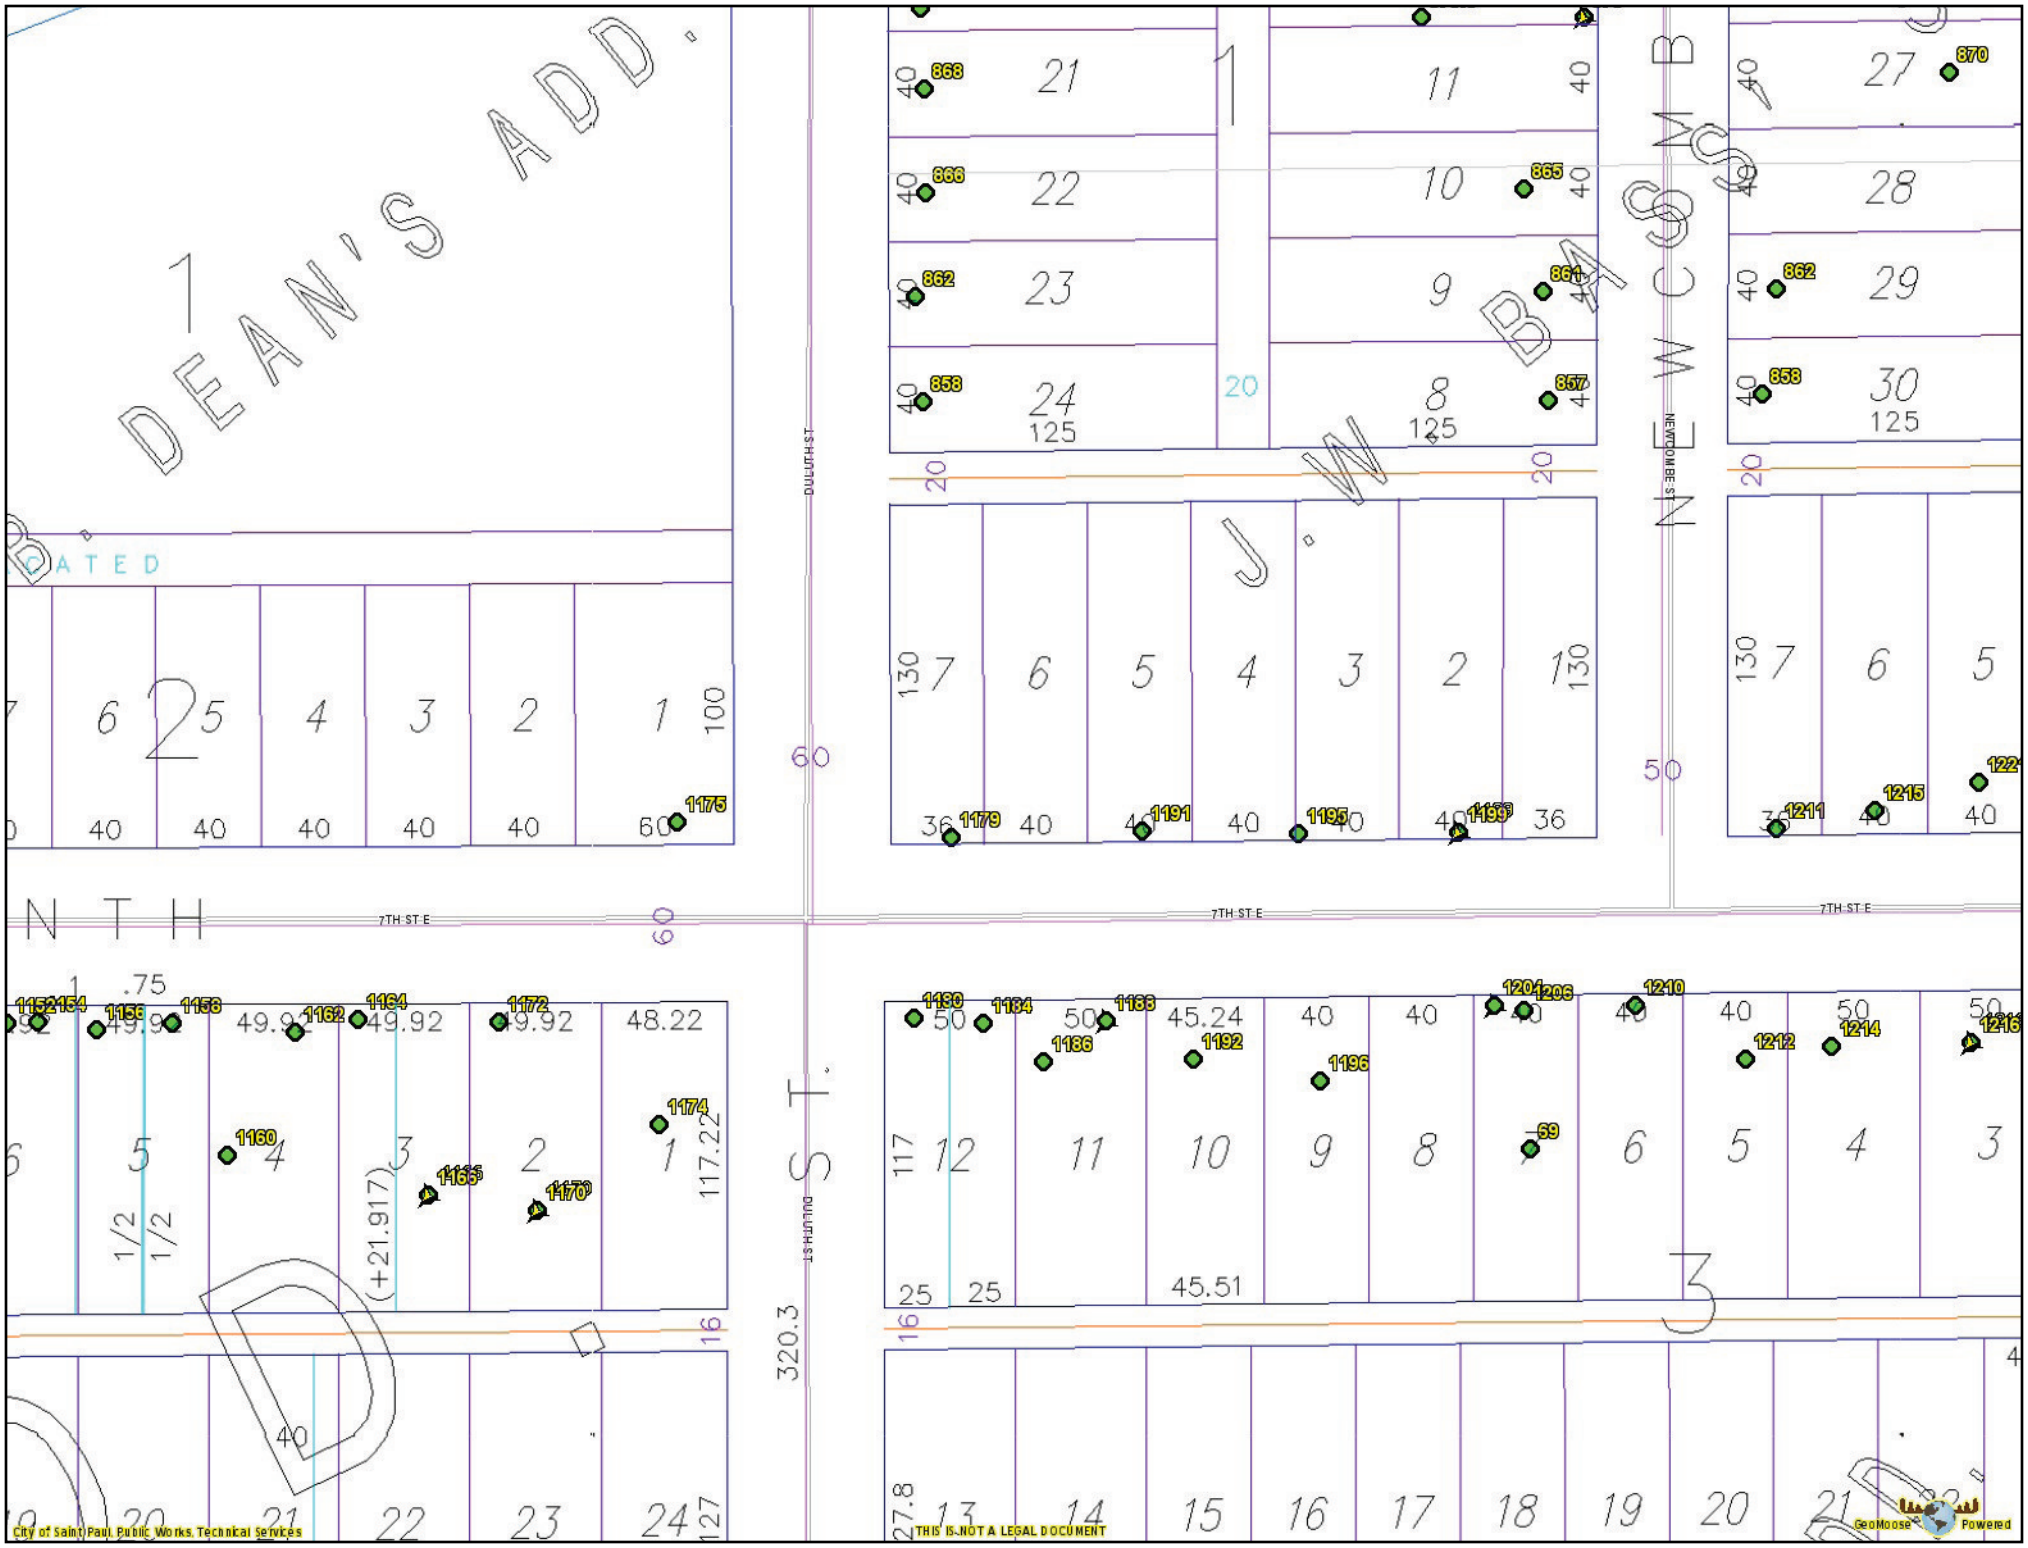
DEAN'S ADD.
J. W. BASSETT'S
DULUTH ST
7TH ST E
NEWBURY ST
DULUTH ST
320.3
City of Saint Paul, Public Works, Technical Services
THIS IS NOT A LEGAL DOCUMENT
GeoMoose
Powered