Exhibit B

Macy's Redevelopment
CINU Request -Vacated Sixth Street East

Legal Description per vacation Doc. No. 450183

That part of East Sixth Street, St. Paul Proper, City of St. Paul, Minnesota, described as follows:

Beginning at a point in the Southeasterly line of Block 6, said St. Paul Proper, 12.23 feet Northeasterly from the most Southerly corner of said Block 6, thence running Northeasterly along said Southeasterly line 203.09 feet, thence deflecting to the right 90 degrees and running in a Southeasterly direction 9.85 feet, thence deflecting 90 degrees to the right and running in a Southwesterly direction parallel with the Southeasterly line of said Block 6, 202.94 feet, thence deflecting 89 degrees 5 minutes 31 seconds to the right and running Northwesterly 9.85 feet, more or less to the point of beginning.

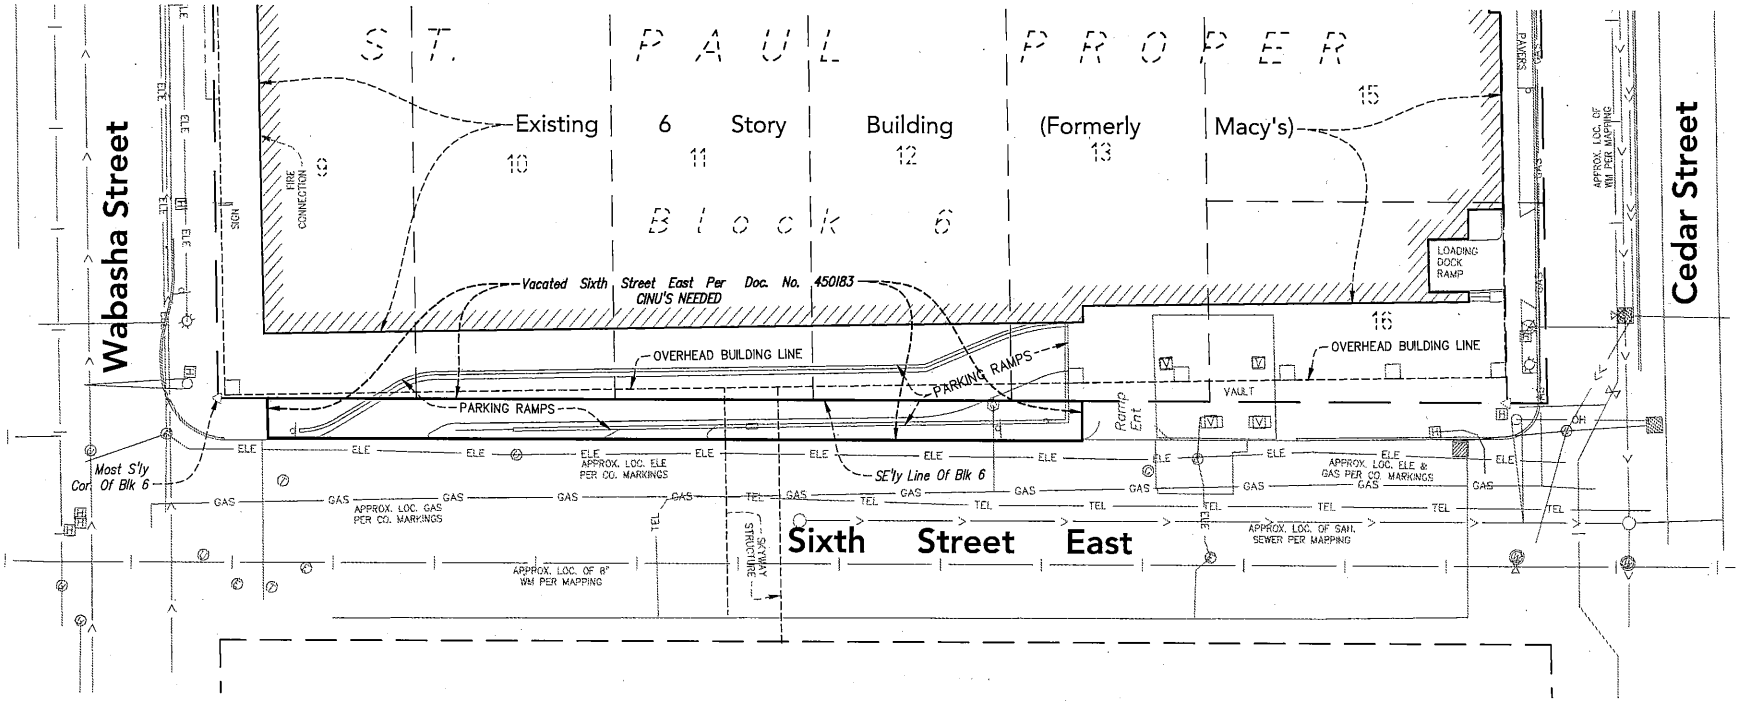

0 30
SCALE IN FEET

Macy's Redevelopment
St. Paul, MN

LOUCKS
PLANNING
CIVIL ENGINEERING
LAND SURVEYING
LANDSCAPE ARCHITECTURE
ENVIRONMENTAL

7200 Hemlock Lane, Suite 300
Maple Grove, MN 55369
763.424.5505
www.loucksinc.com

CADD QUALIFICATION

CADD files prepared by the Consultant for this project are instruments of the Consultant professional services for use solely with respect to this project. These CADD files shall not be used on other projects, for additions to this project, or for completion of the project by others unless written approval by the Consultant. With the Consultant's approval, others may be permitted to obtain copies of the CADD drawing files for information and reference only. All translations or transmission problems, additions or deletions to these CADD files shall be the responsibility of those using the files in this manner, and to the fullest extent permitted by law, the Consultant and their party shall not be responsible for any and all liability, claims, and damages.

SUBMITTAL/REVISIONS

DATE	9/15/16

PROFESSIONAL SIGNATURE

I hereby certify that this survey, plan or report was prepared by me or under my direct supervision and that I am a duly Licensed Land Surveyor under the laws of the State of Minnesota.

Paul J. McGinley - PLS
License No. 16099
Date 9/15/16

QUALITY CONTROL

Loucks Project No.	15-066
Project Lead	PJM
Drawn By	SFM
Checked By	PJM
Field Crew	N/A

VICINITY MAP

Vacated Sixth Street East CINU Request

1 of 1

Plotted: 09/15/2016 2:10 PM W:\2015\15066\CADD DATA\SURVEY_dwg Sheet Files\15066-CINU-SIXTH