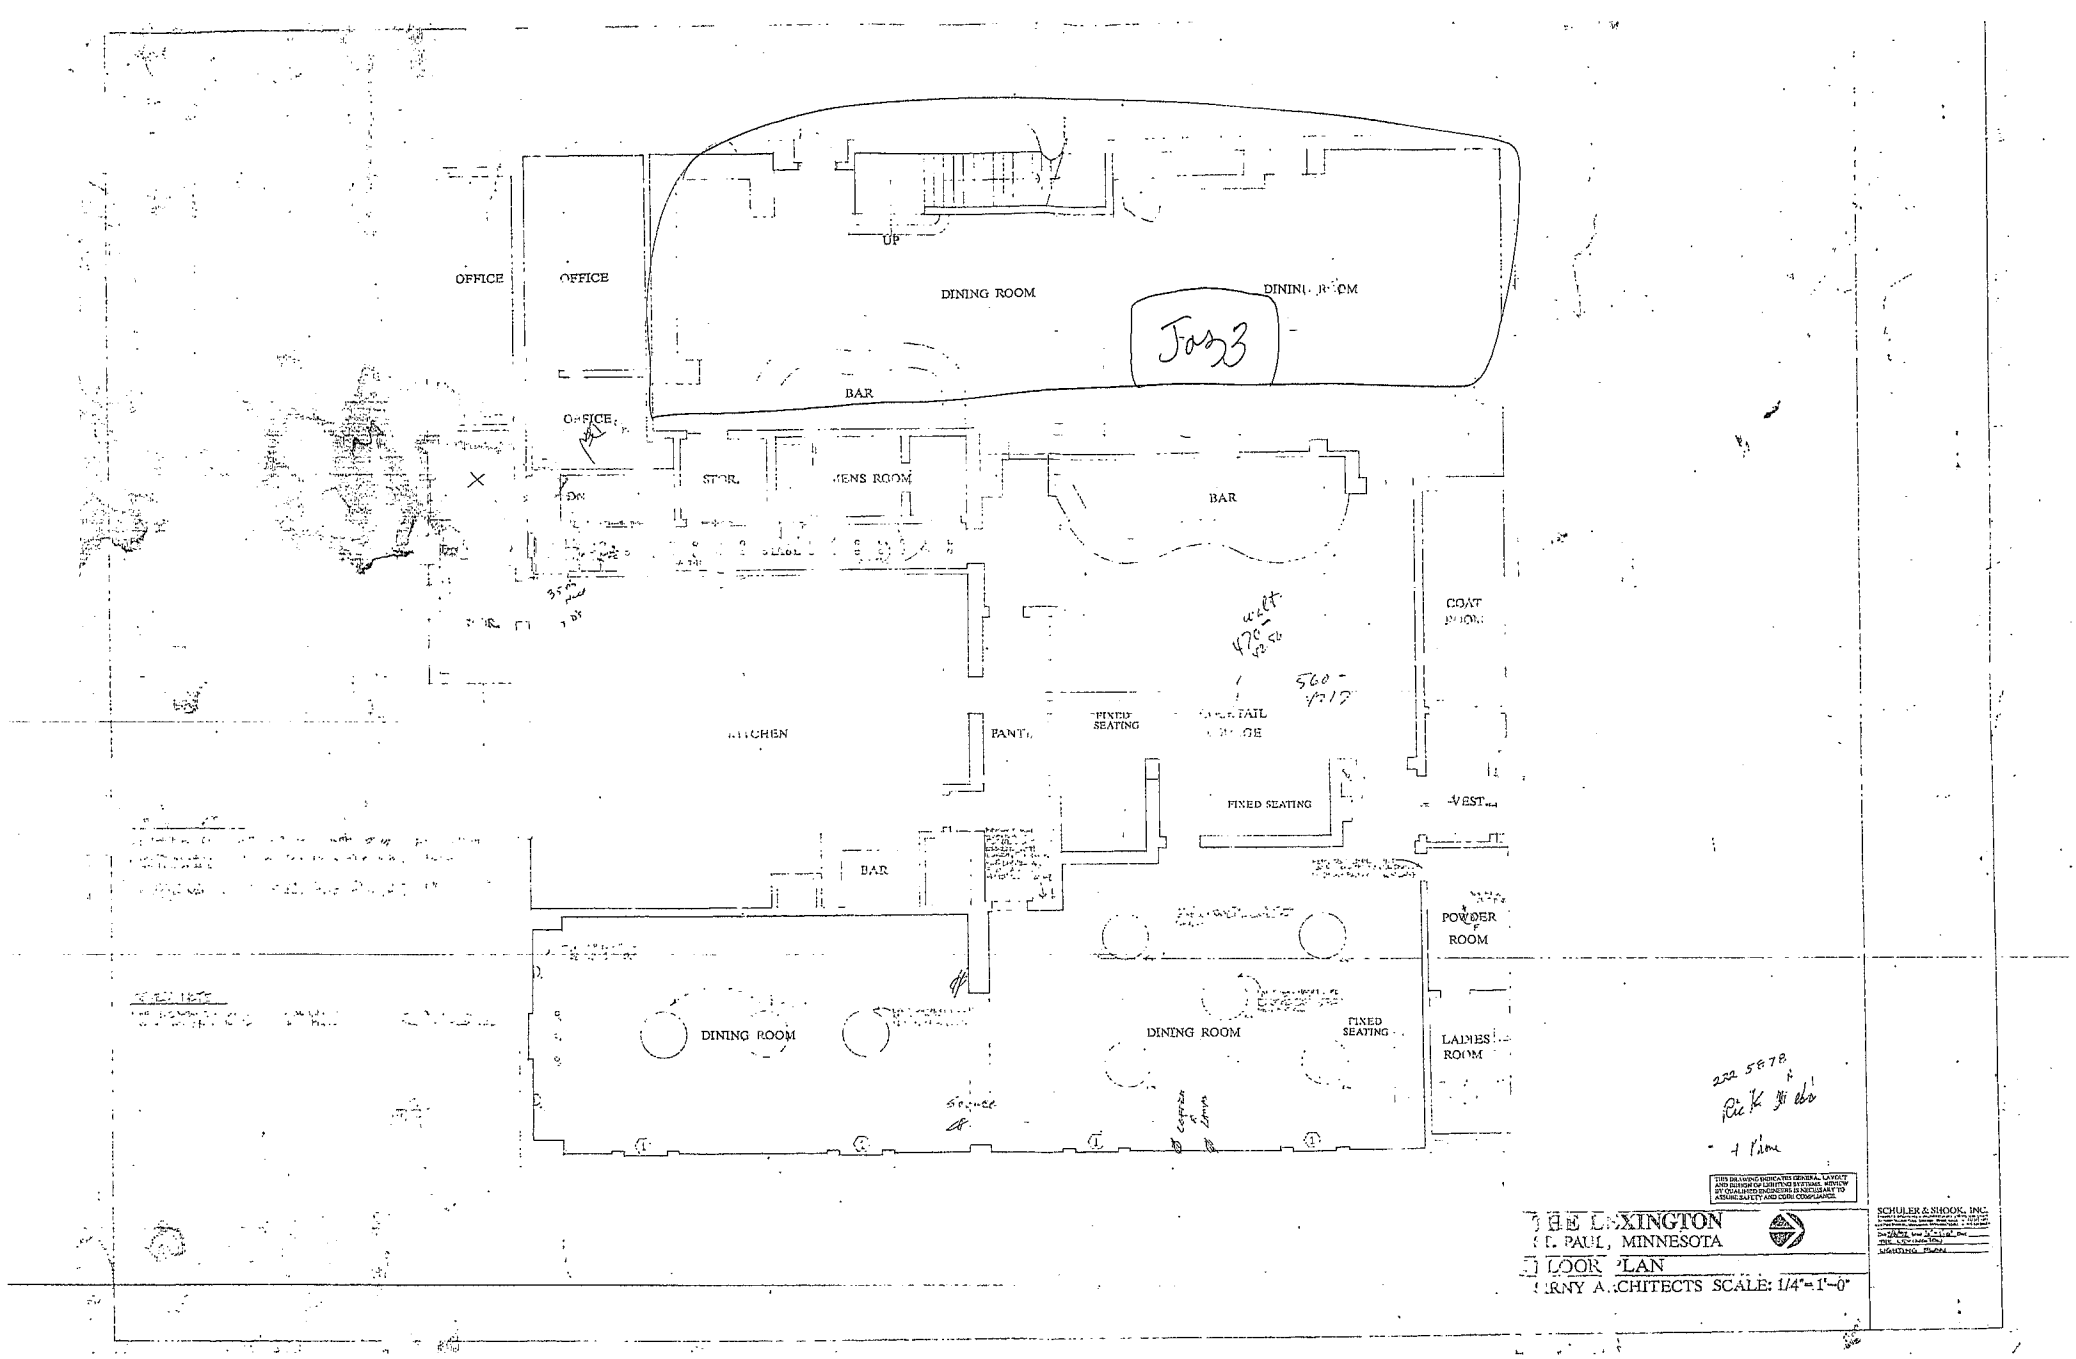

THIS DRAWING INDICATES GENERAL LAYOUT AND DESIGN OF LIGHTING SYSTEMS. REVIEW BY QUALIFIED ENGINEERS IS REQUIRED TO ASSURE SAFETY AND CODE COMPLIANCE.

THE LEXINGTON
ST. PAUL, MINNESOTA
FLOOR PLAN
KIRNY ARCHITECTS SCALE: 1/4"=1'-0"

SCHULER & SHOOK, INC.