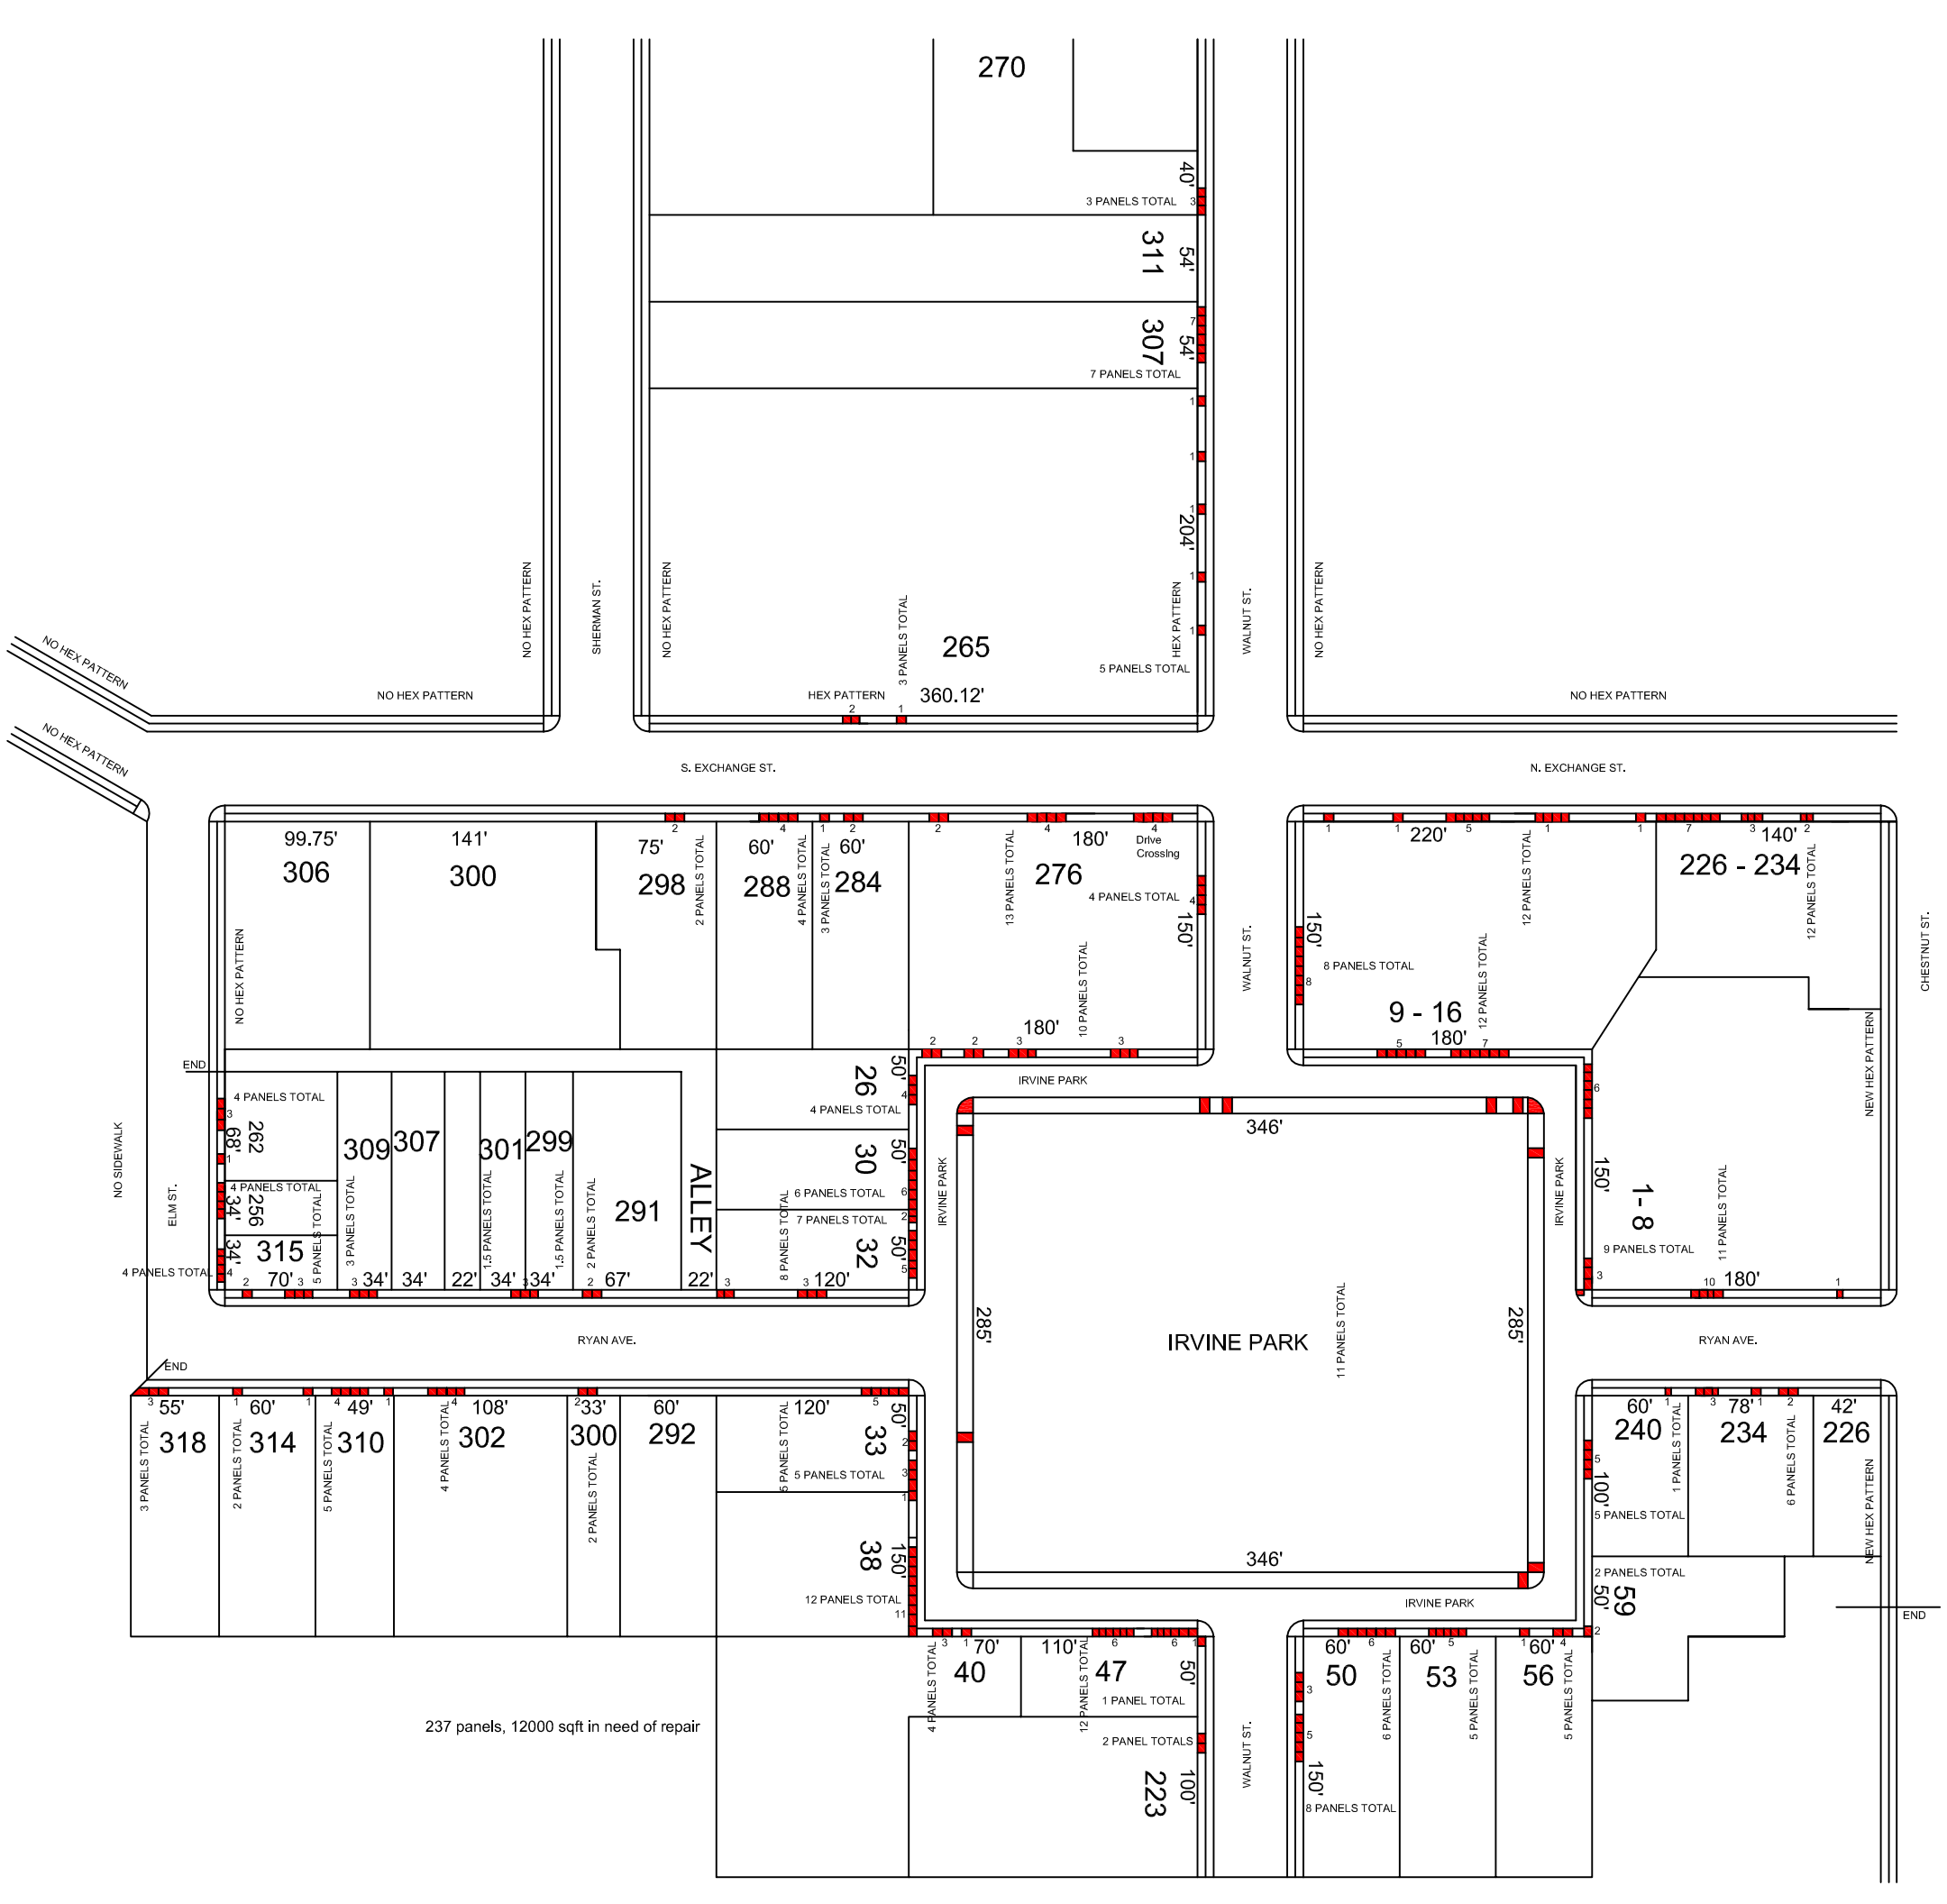
270
40'
3 PANELS TOTAL
311
54'
307
54'
7 PANELS TOTAL
204'
NO HEX PATTERN
SHERMAN ST.
NO HEX PATTERN
3 PANELS TOTAL
265
360.12'
HEX PATTERN
5 PANELS TOTAL
WALNUT ST.
NO HEX PATTERN
NO HEX PATTERN
NO HEX PATTERN
NO HEX PATTERN
S. EXCHANGE ST.
N. EXCHANGE ST.
99.75'
306
141'
300
75'
298
60'
288
60'
284
180'
276
Drive Crossing
4 PANELS TOTAL
150'
180'
NO HEX PATTERN
WALNUT ST.
220'
140'
226 - 234
12 PANELS TOTAL
150'
8 PANELS TOTAL
9 - 16
180'
CHESTNUT ST.
NEW HEX PATTERN
END
4 PANELS TOTAL
262
68'
NO SIDEWALK
ELM ST.
4 PANELS TOTAL
256
34'
34'
315
70'
309
34'
307
34'
301
22'
299
34'
291
67'
ALLEY
22'
26
50'
4 PANELS TOTAL
30
50'
6 PANELS TOTAL
7 PANELS TOTAL
32
50'
120'
IRVINE PARK
346'
285'
IRVINE PARK
11 PANELS TOTAL
285'
346'
IRVINE PARK
RYAN AVE.
RYAN AVE.
1 - 8
9 PANELS TOTAL
11 PANELS TOTAL
180'
NEW HEX PATTERN
END
55'
318
60'
314
49'
310
108'
302
33'
300
60'
292
120'
33
50'
5 PANELS TOTAL
38
150'
12 PANELS TOTAL
60'
240
78'
234
42'
226
100'
5 PANELS TOTAL
2 PANELS TOTAL
59
50'
END
70'
40
110'
47
50'
1 PANEL TOTAL
2 PANEL TOTALS
223
100'
60'
50
60'
53
60'
56
150'
8 PANELS TOTAL
WALNUT ST.
237 panels, 12000 sqft in need of repair