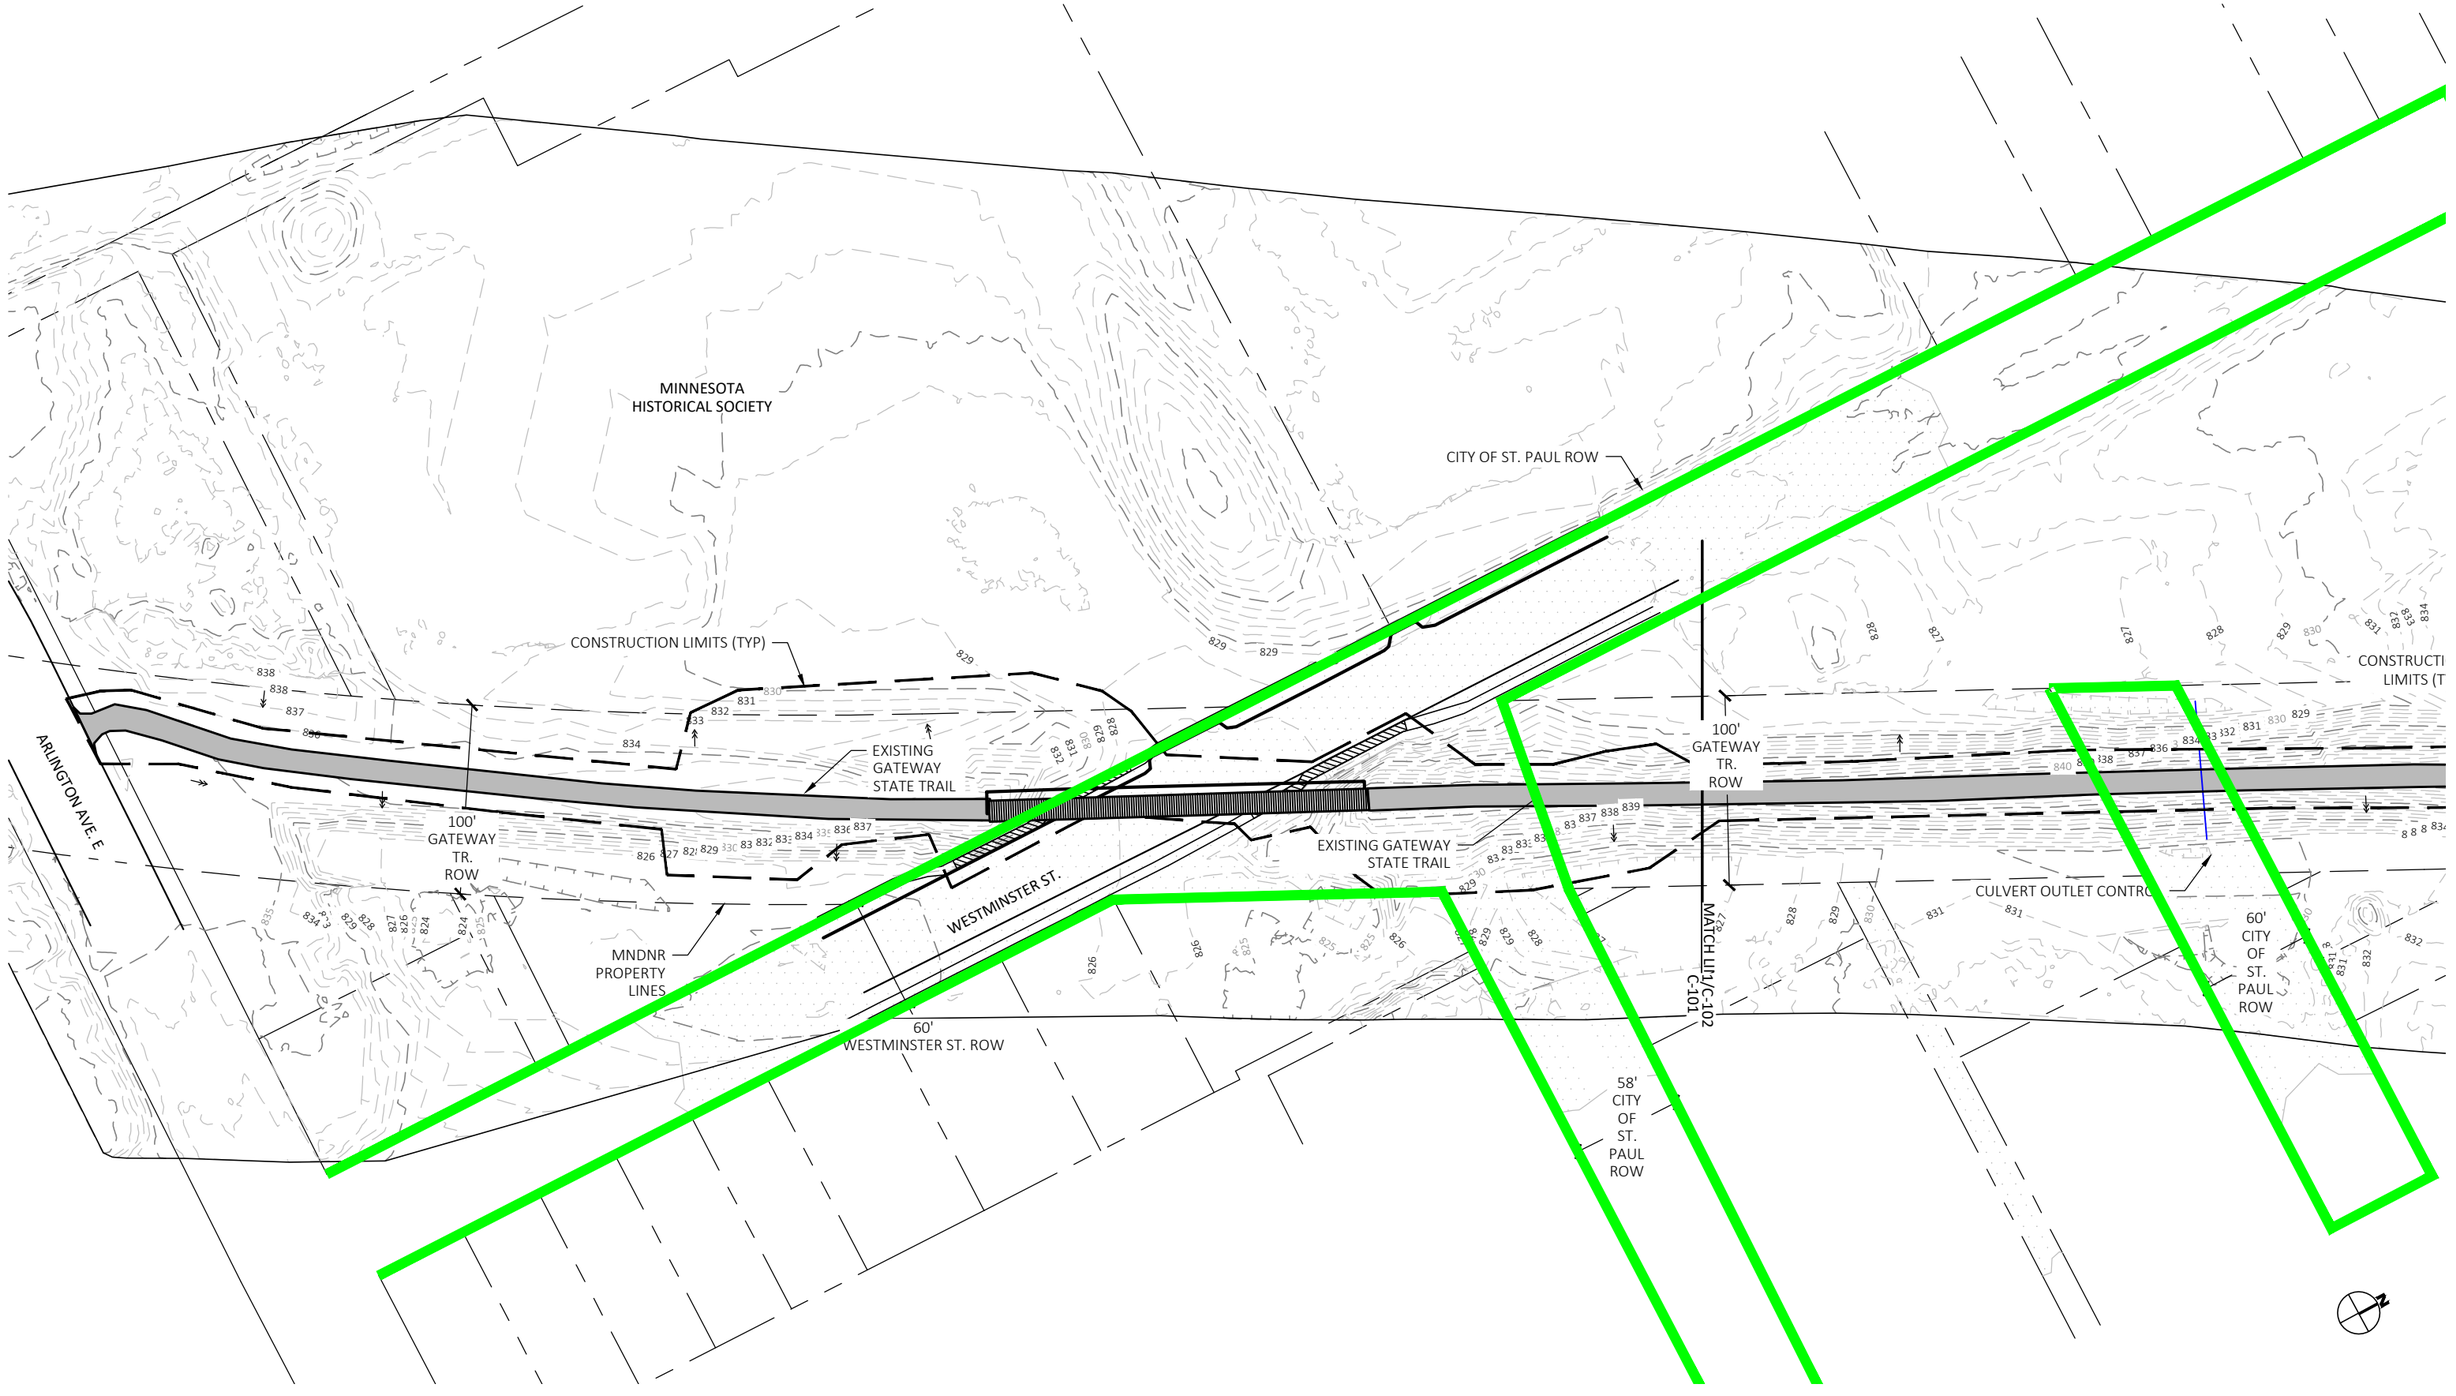


1 SITE PLAN - EXHIBIT B - CITY OF ST. PAUL PROPERTY LINES

0 40 80 Feet

©Copyright 2020, State of Minnesota, Department of Natural Resources

DEPARTMENT OF NATURAL RESOURCES

I hereby certify that this plan, specification, or report was prepared by me or under my direct supervision and that I am a duly Licensed Professional Engineer under the laws of the state of Minnesota.

Operations Services
Safety
**Facilities**
Materials
Equipment
Field Operations
Information Management

BRIDGE REPLACEMENT & TRAIL REHAB
GATEWAY STATE TRAIL
DNR Parks And Trails Division

Ramsey County | St. Paul
Section: 19 | Township: 29N | Range: 22W

Revisions

| Date | By |
|---|---|
| | |
| | |
| | |

Title: EXHIBIT B - CITY OF ST. PAUL PROPERTY LINES

| | | | | | |
|---|---|---|---|---|---|
| Survey: | WL | 03/19 | Designed: | MH | 08/19 |
| Drawn: | WL | 03/19 | Drawn: | MH | 08/19 |
| Checked: | NA | 03/19 | Checked: | YS | 08/19 |
| Horz. datum: | NAD 83 | | Vert. datum: | NAVD 88 | |

Sheet: EX-B

CC2: 8T250

File #: TRA00705.11.12.07