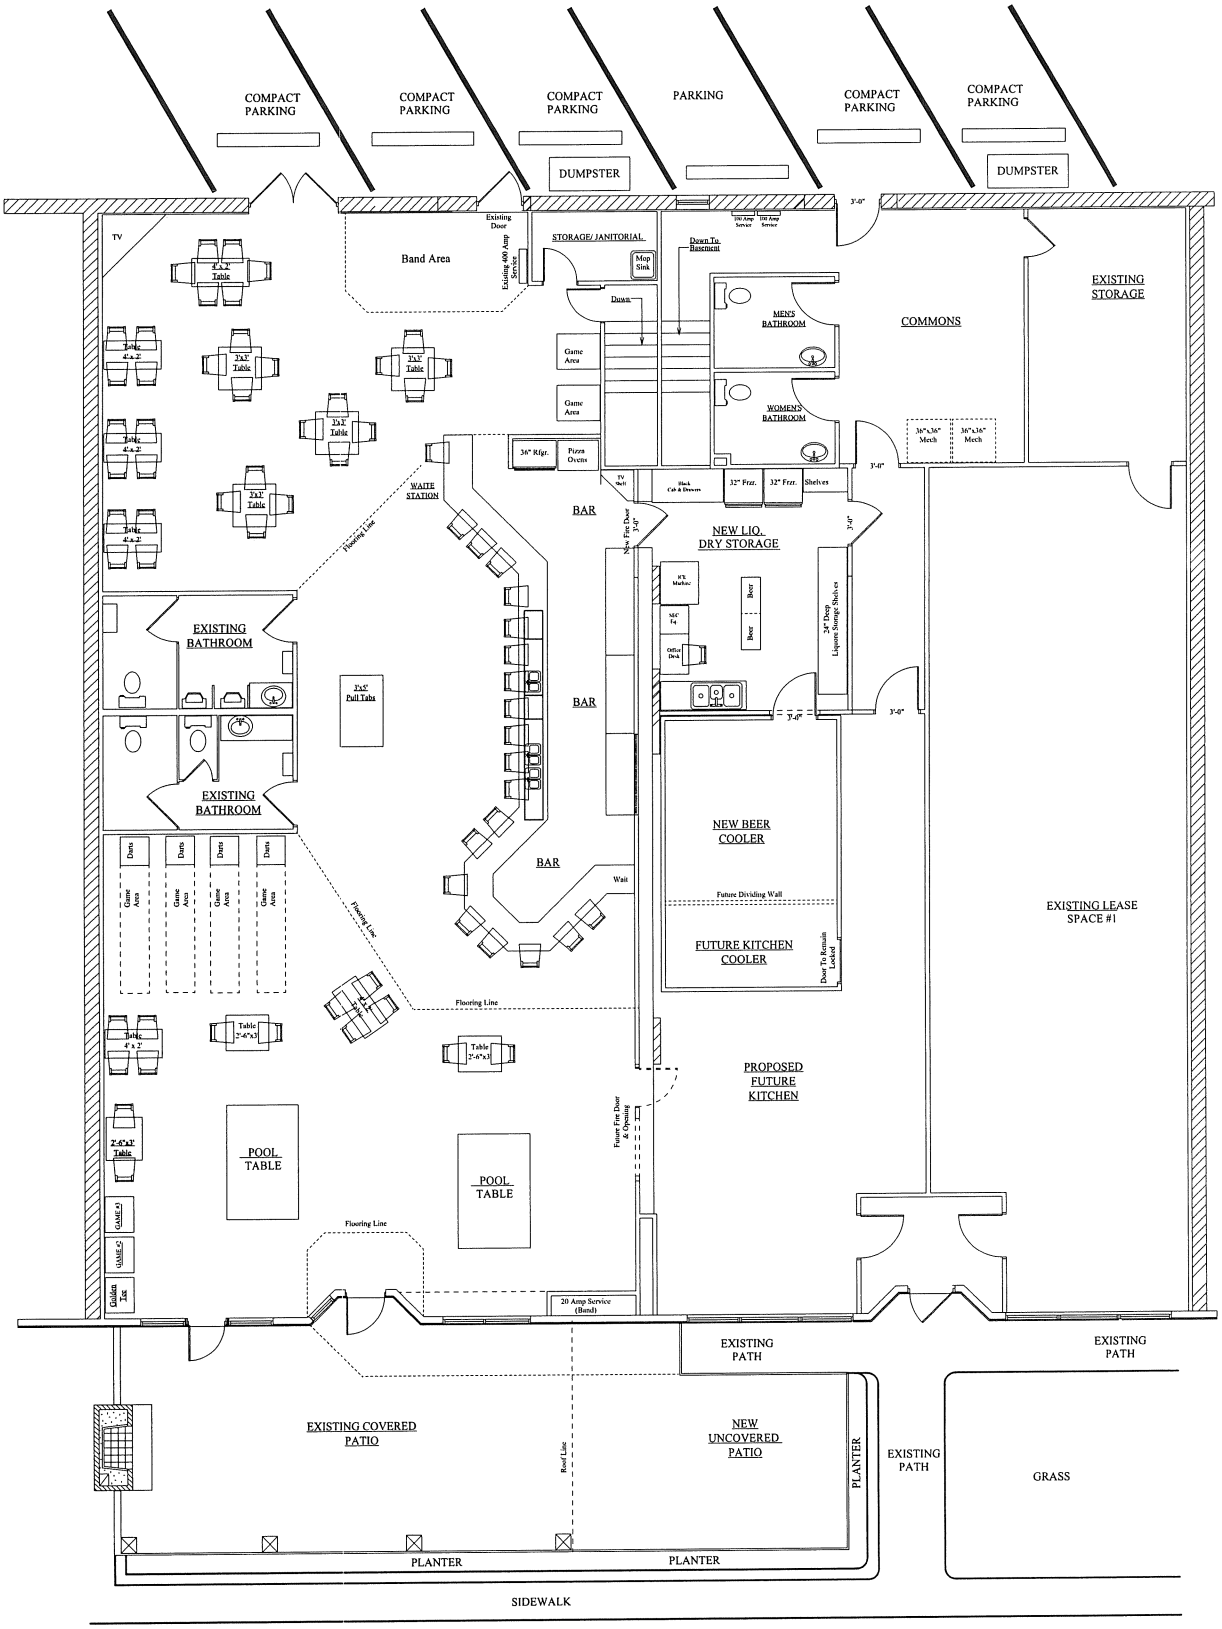

PROPOSED EXPANSION PLAN
WITH FUTURE KITCHEN

TOTAL SEATING = 68

NORTH

SHERWOOD LOUNGE
1418 WHITE BEAR AVE.
ST. PAUL, MN 55106

RECEIVED IN D.S.I.

SEP 15 2011