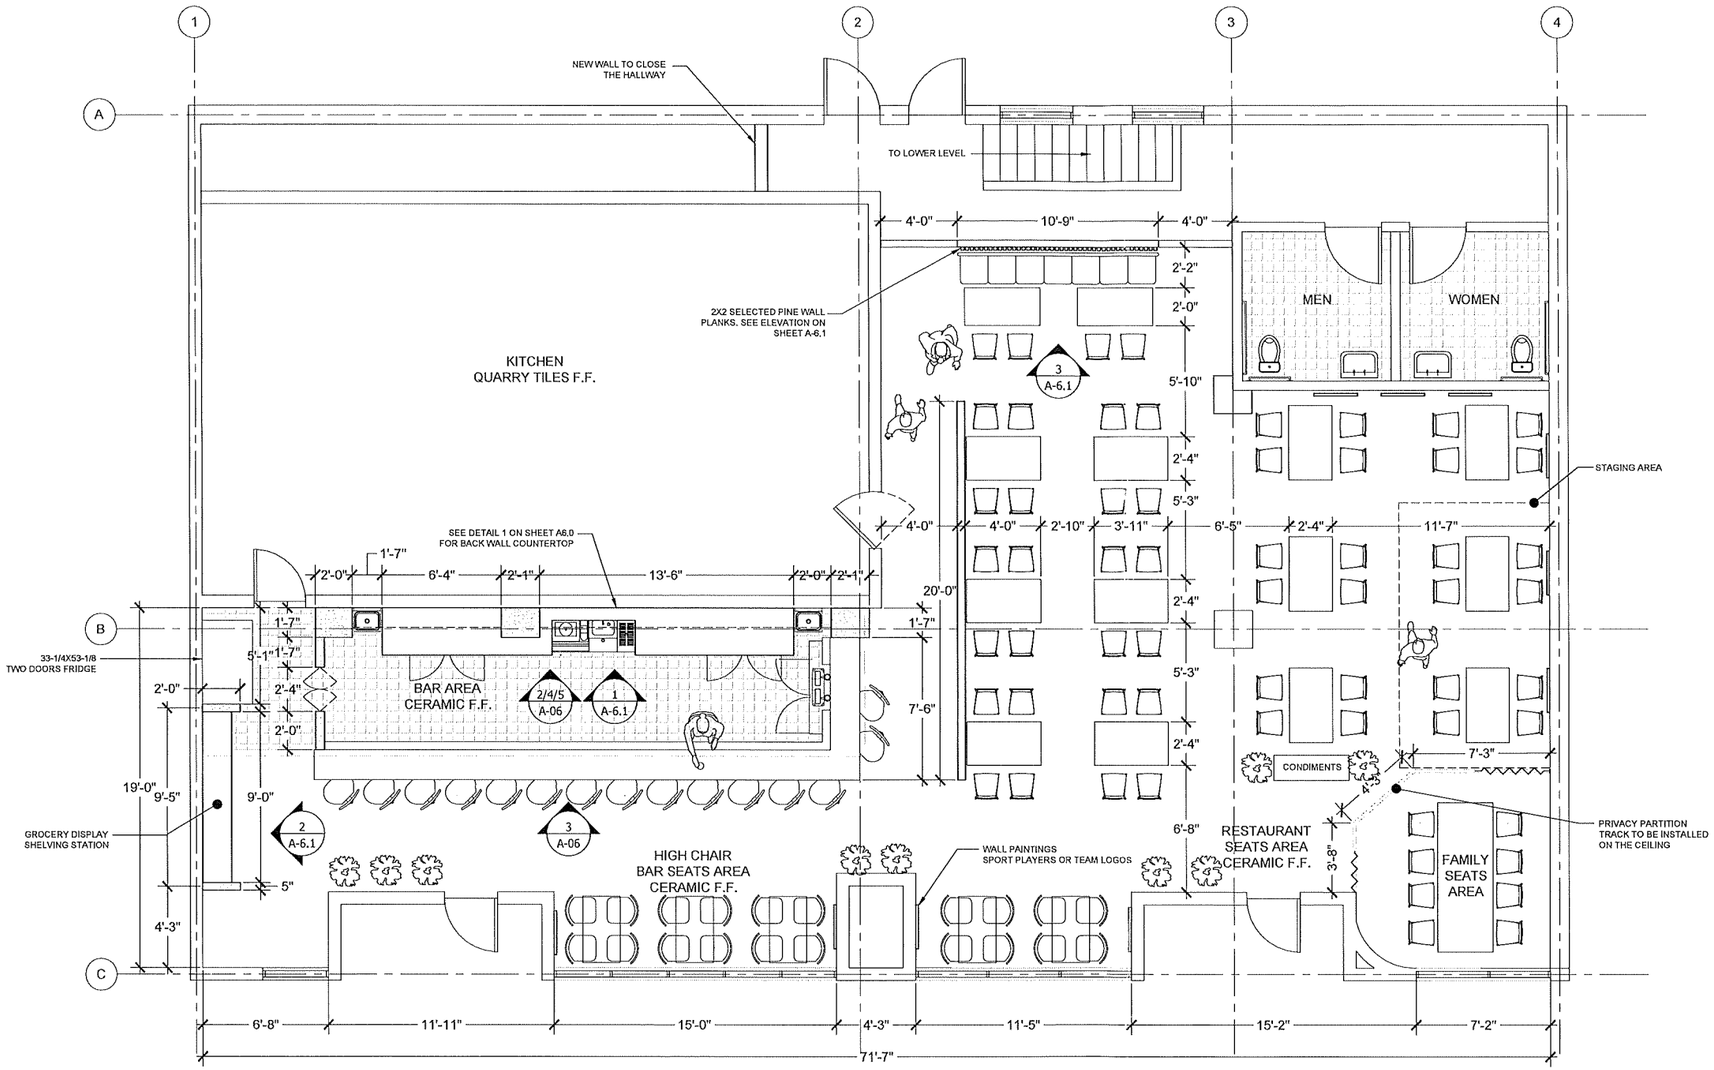

PROPOSED PLAN - BAR, GROCERY DISPLAY AND RESTAURANT AREAS - OPTION-1

DILLA SPORT BAR & RESTAURANT
INTERIOR DESIGN PROJECT

PROPOSED PLAN

DATE: 04/10/2024

A-04