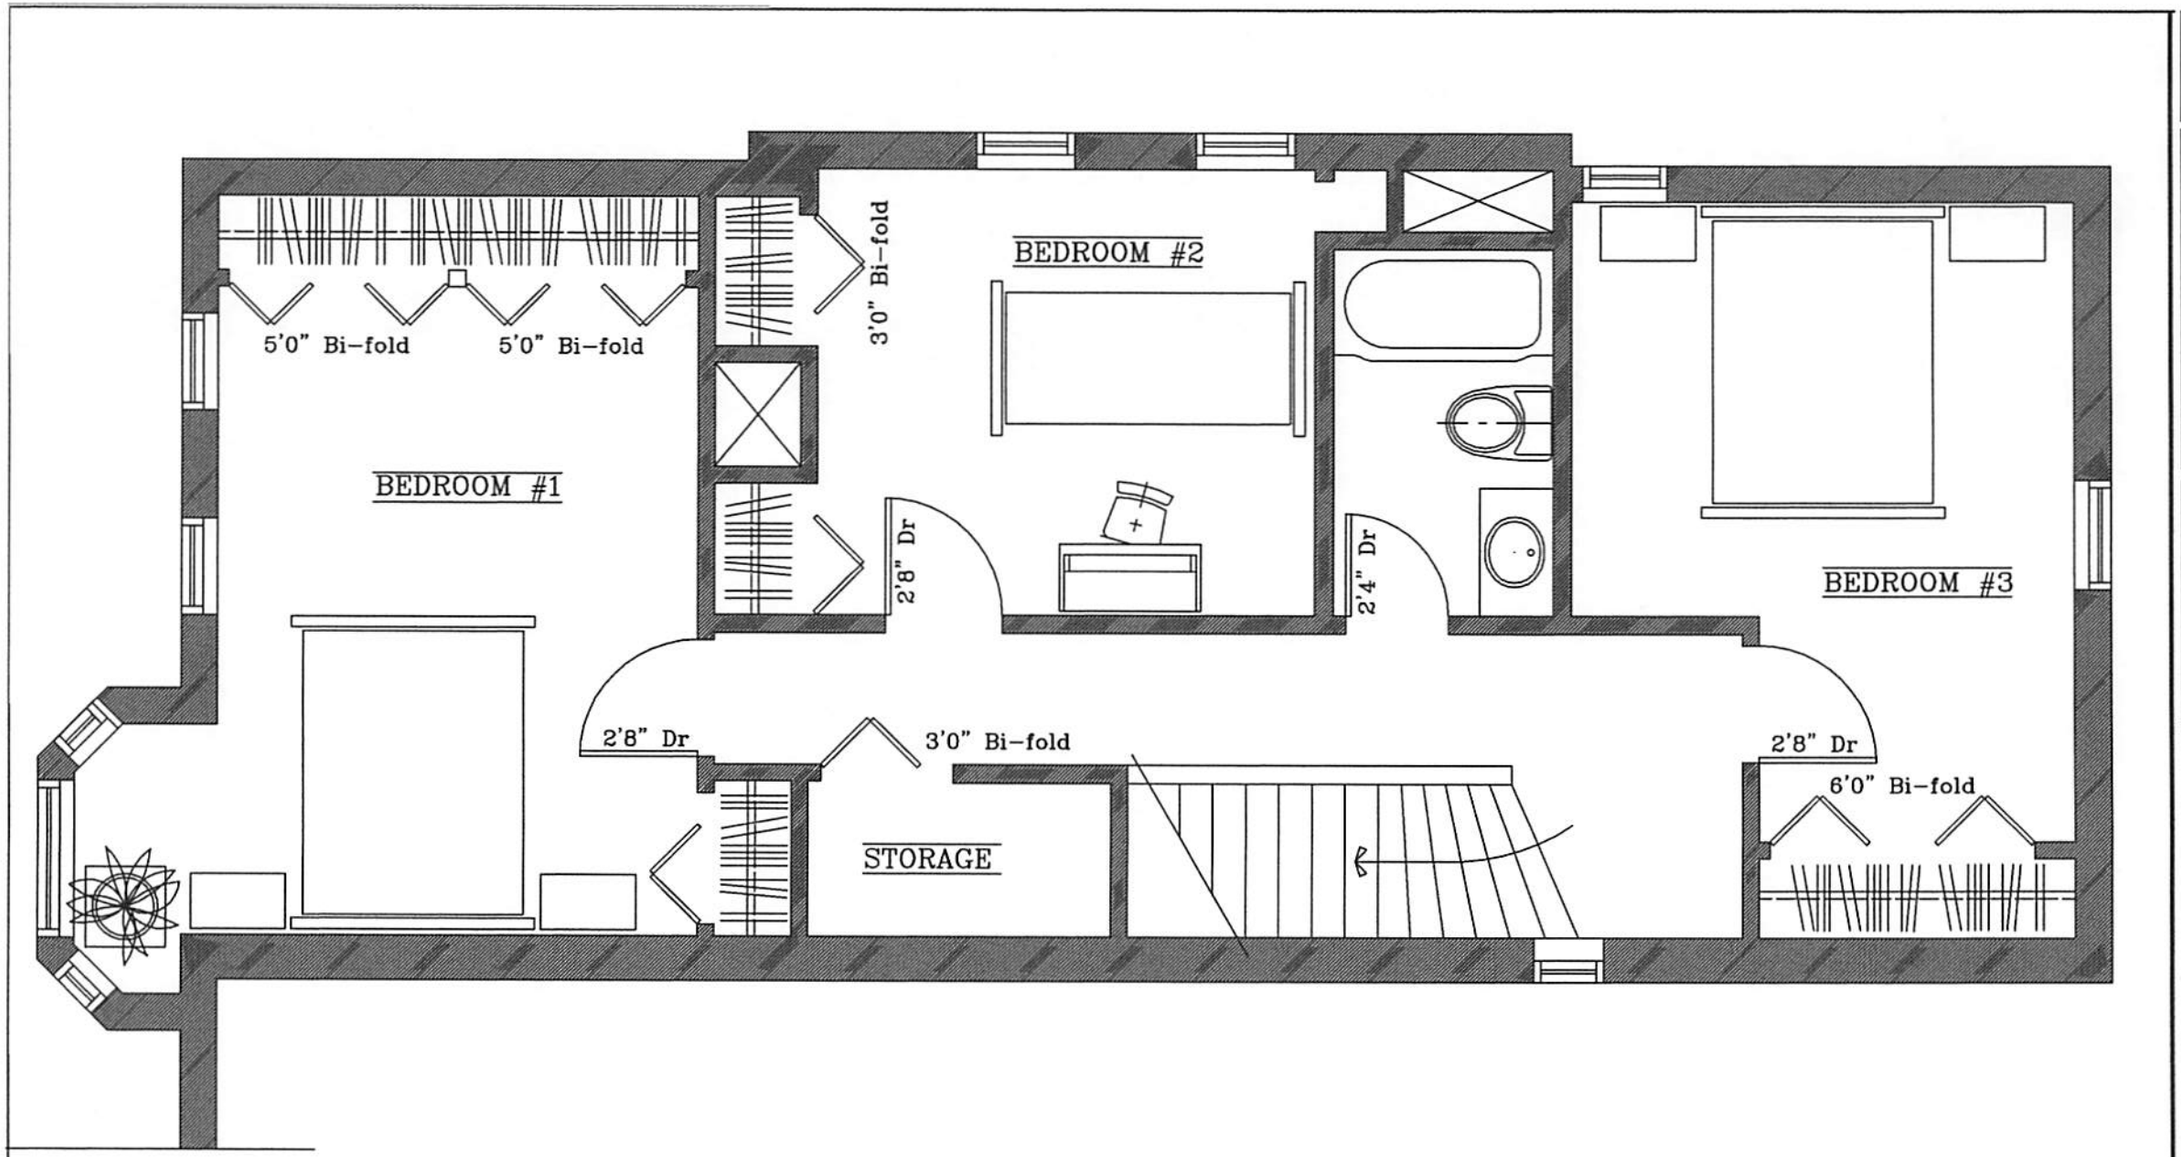

1 TITLE
A-1 SCALE

N

I HEREBY CERTIFY THAT THIS PLAN, SPECIFICATION, OR REPORT WAS PREPARED BY ME OR UNDER MY DIRECT SUPERVISION AND THAT I AM A DULY REGISTERED ARCHITECT UNDER THE LAWS OF THE STATE OF MINNESOTA

DATE: REG. NO. 10088

COMMISSION NUMBER:
CAD FILE: D:\CLIENT
DRAWN BY: AJH
CHECKED BY: RGW,DJG
DATE DRAWN: 0/0/98

SHEET TITLE

PROJECT / OWNER

SHEET NUMBER
A-1

1 / A-1 TITLE
SCALE

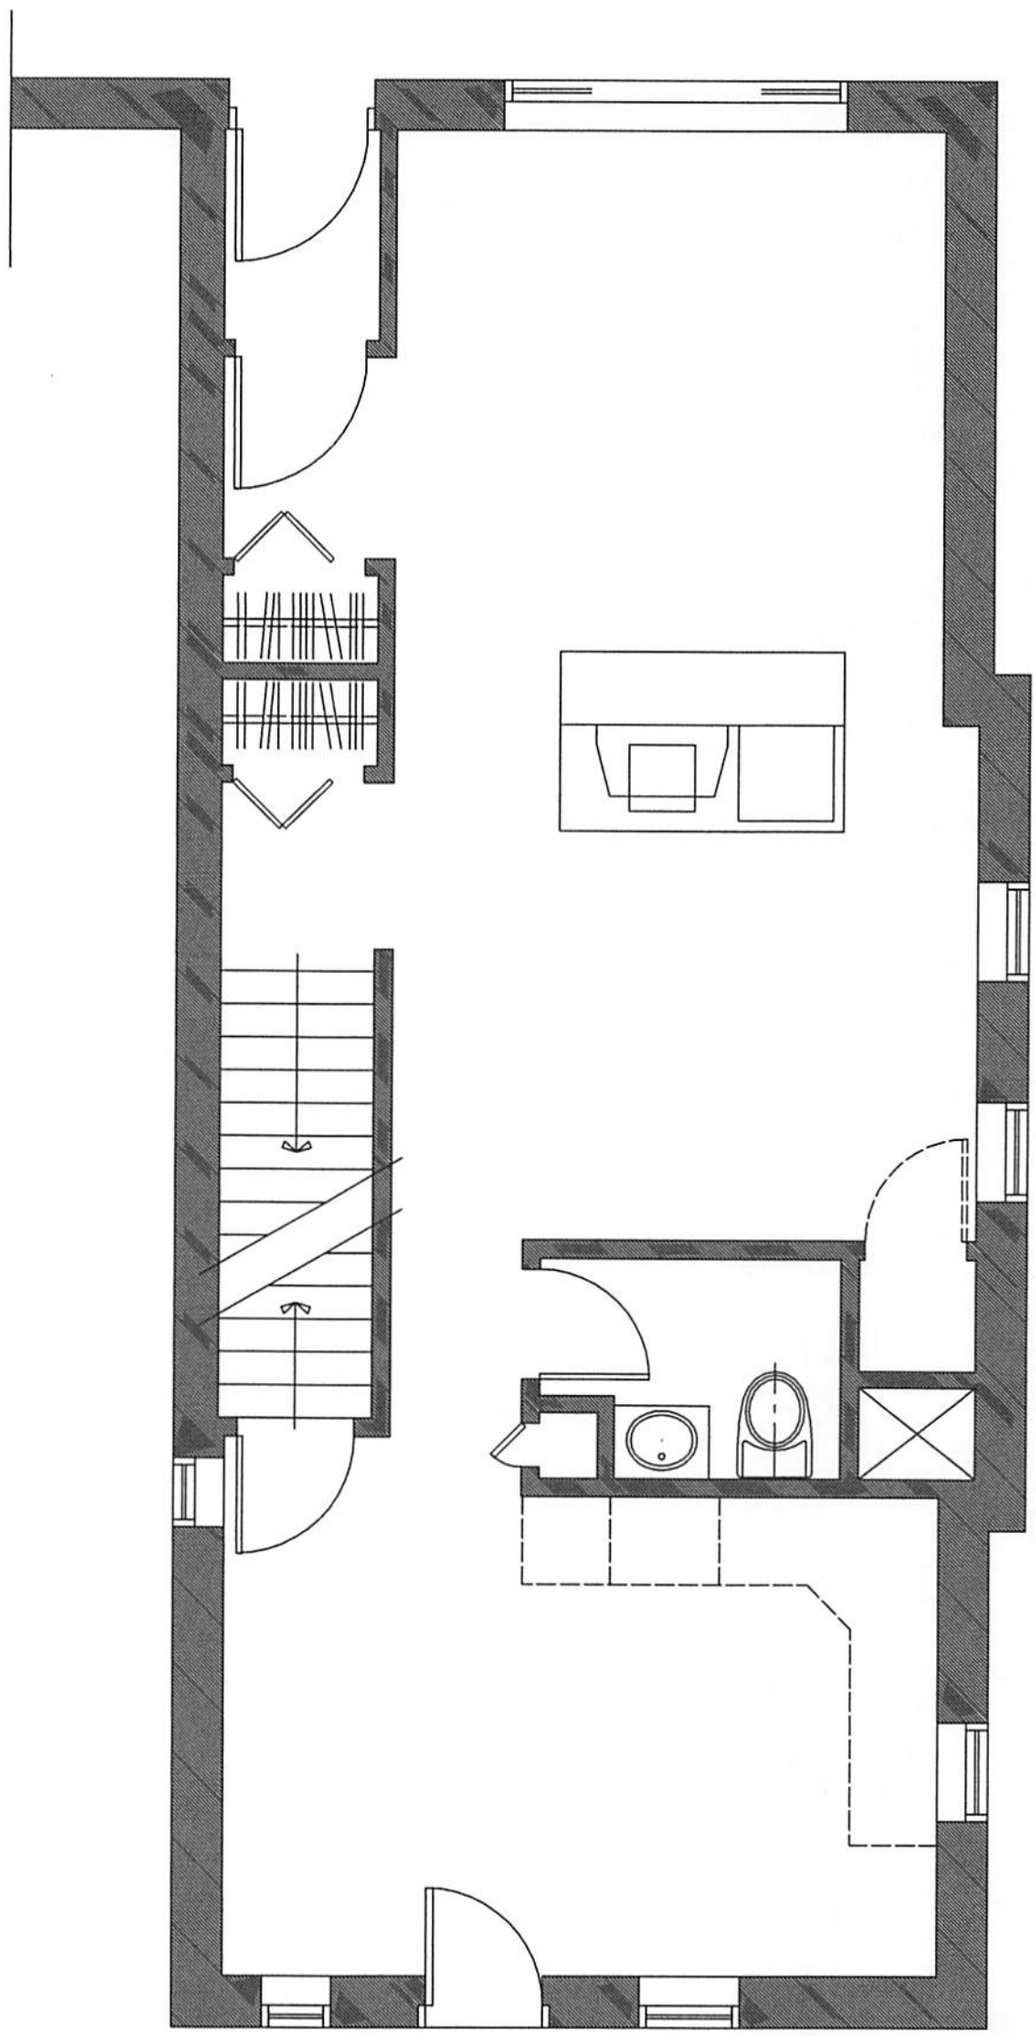

SHEET NUMBER	PROJECT / OWNER	SHEET TITLE	COMMISSION NUMBER: CAD FILE: D:\CLIENT DRAWN BY: AJH CHECKED BY: RGW, DJG DATE DRAWN: 0/0/96	I HEREBY CERTIFY THAT THIS PLAN, SPECIFICATION, OR REPORT WAS PREPARED BY ME OR UNDER MY DIRECT SUPERVISION AND THAT I AM A DULY REGISTERED ARCHITECT UNDER THE LAWS OF THE STATE OF MINNESOTA DATE: REG. NO. 10000		N
A-1						