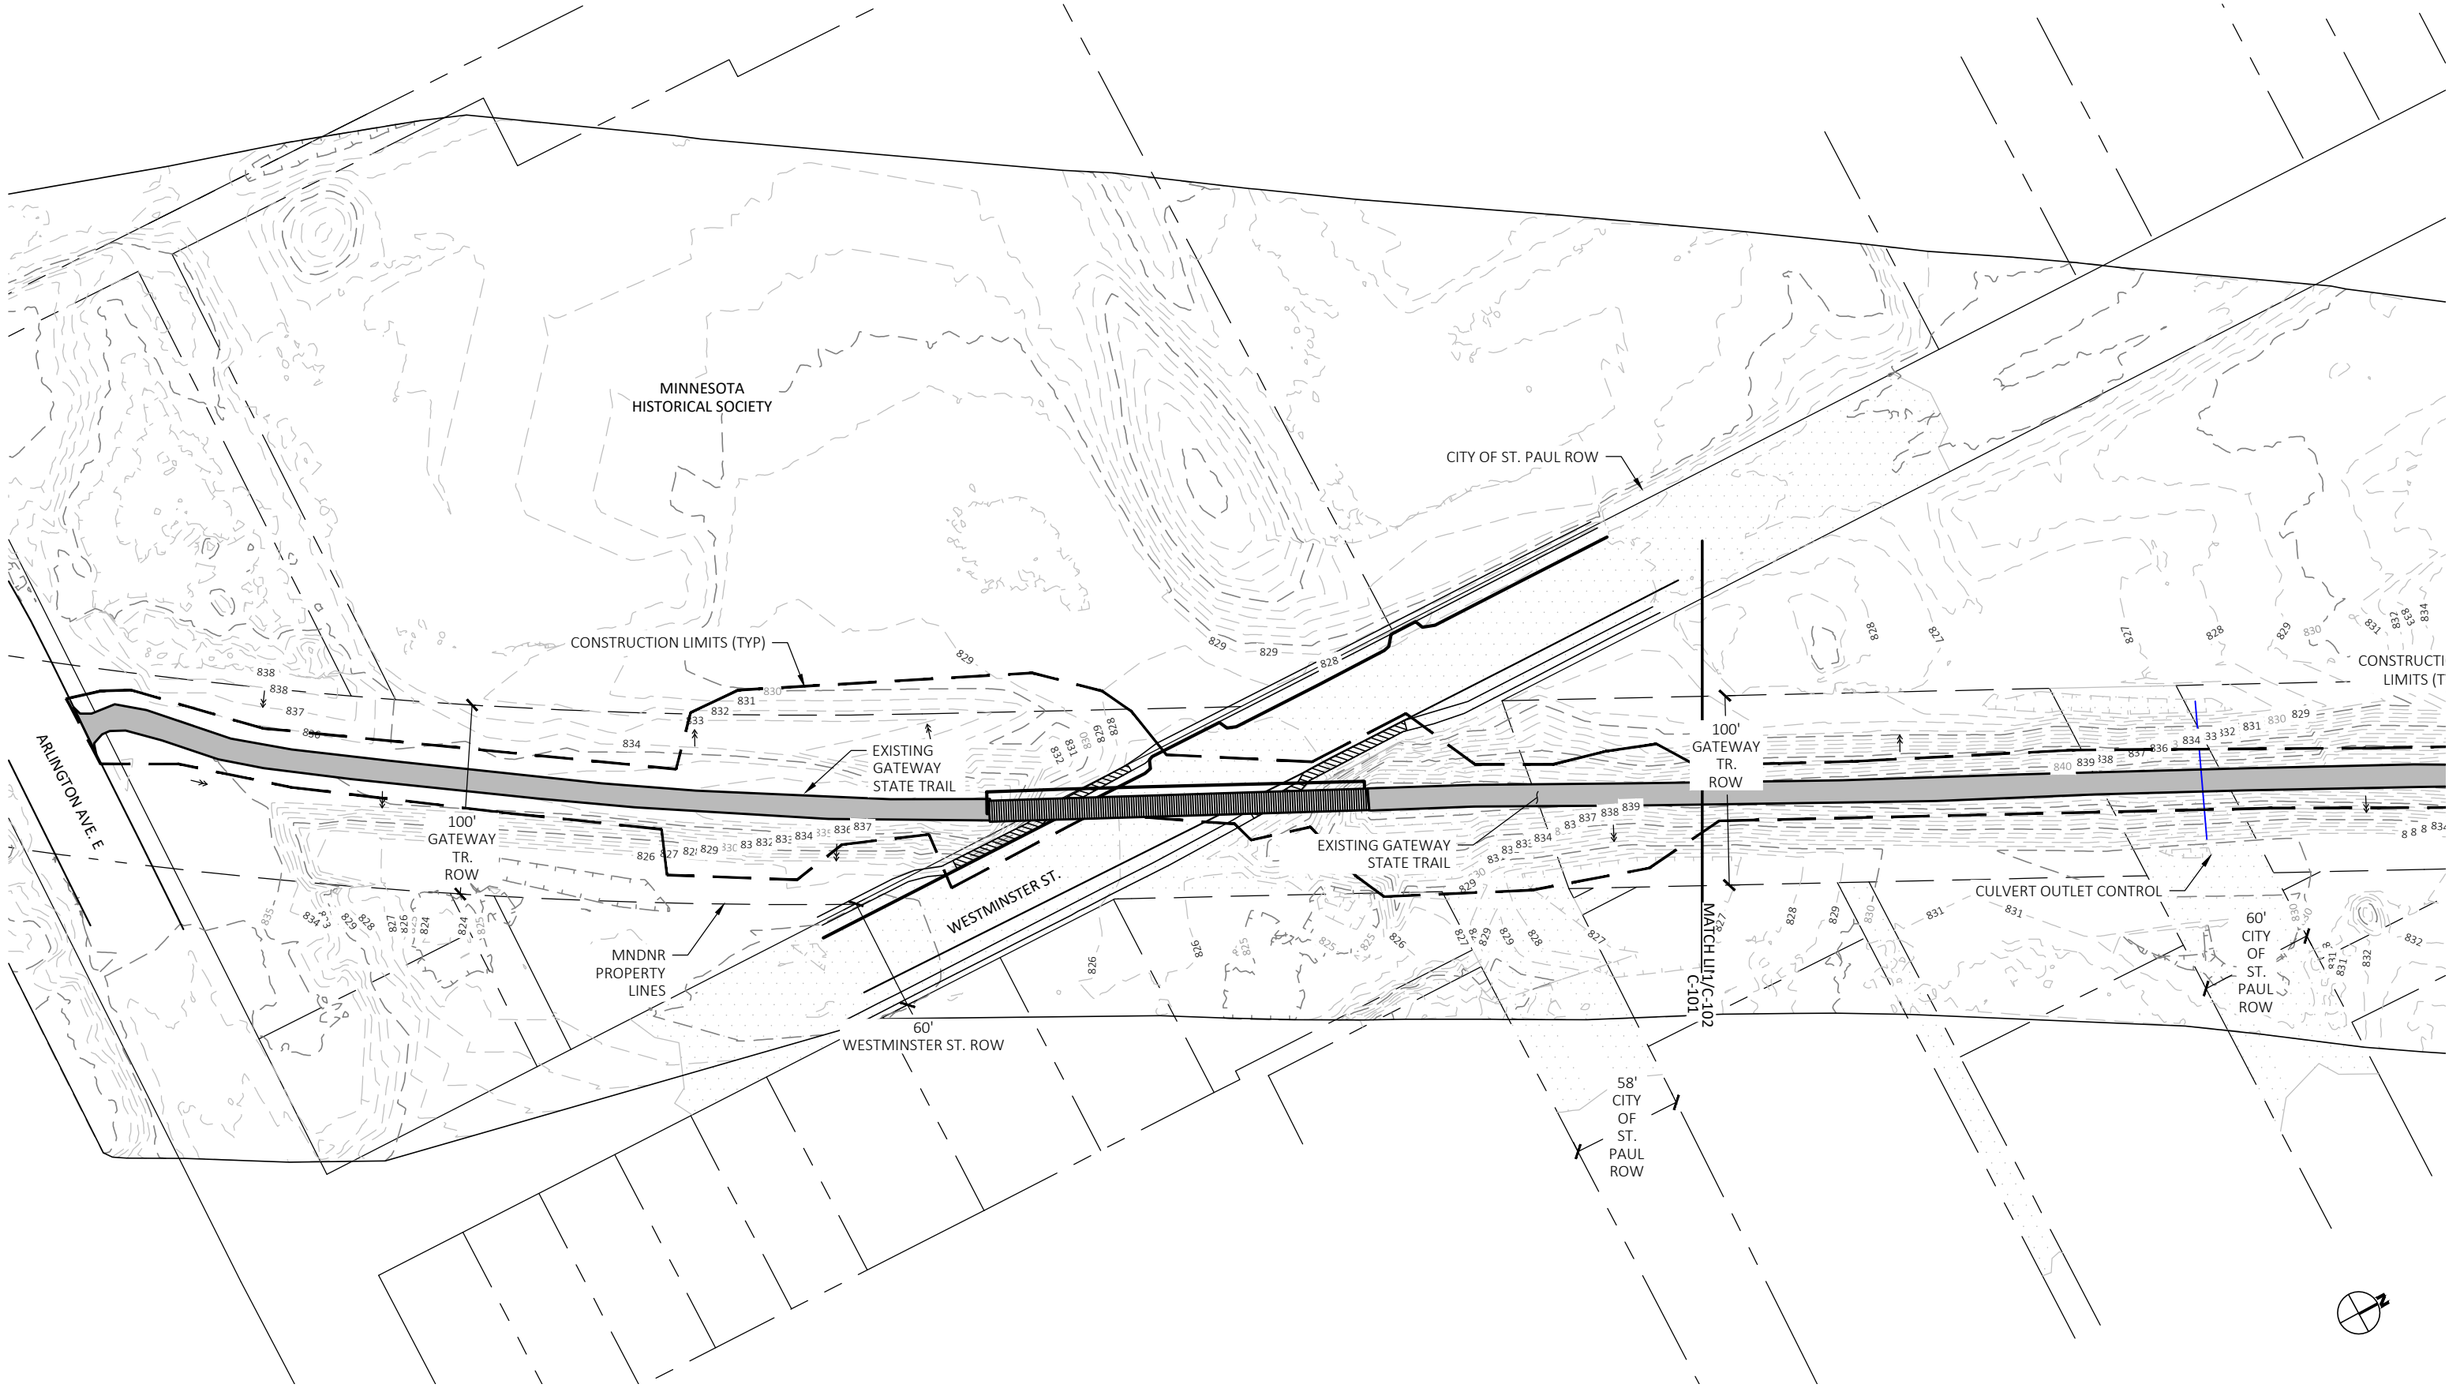

1 SITE PLAN - EXHIBIT C

0 40 80 Feet

©Copyright 2020, State of Minnesota, Department of Natural Resources

DEPARTMENT OF NATURAL RESOURCES

I hereby certify that this plan, specification, or report was prepared by me or under my direct supervision and that I am a duly Licensed Professional Engineer under the laws of the state of Minnesota.

Operations Services
Safety
Facilities
Materials
Equipment
Field Operations
Information Management

BRIDGE REPLACEMENT & TRAIL REHAB
GATEWAY STATE TRAIL
DNR Parks And Trails Division

Ramsey County St. Paul
Section: 19 Township: 29N Range: 22W

Revisions

Date	By

Title: EXHIBIT C

Survey:	WL	03/19	Designed:	MH	08/19
Drawn:	WL	03/19	Drawn:	MH	08/19
Checked:	NA	03/19	Checked:	YS	08/19
Horz. datum	NAD 83		Vert. datum:	NAVD 88	

Sheet: EX-C

CC2: 8T250

File #: TRA00705.11.12.07