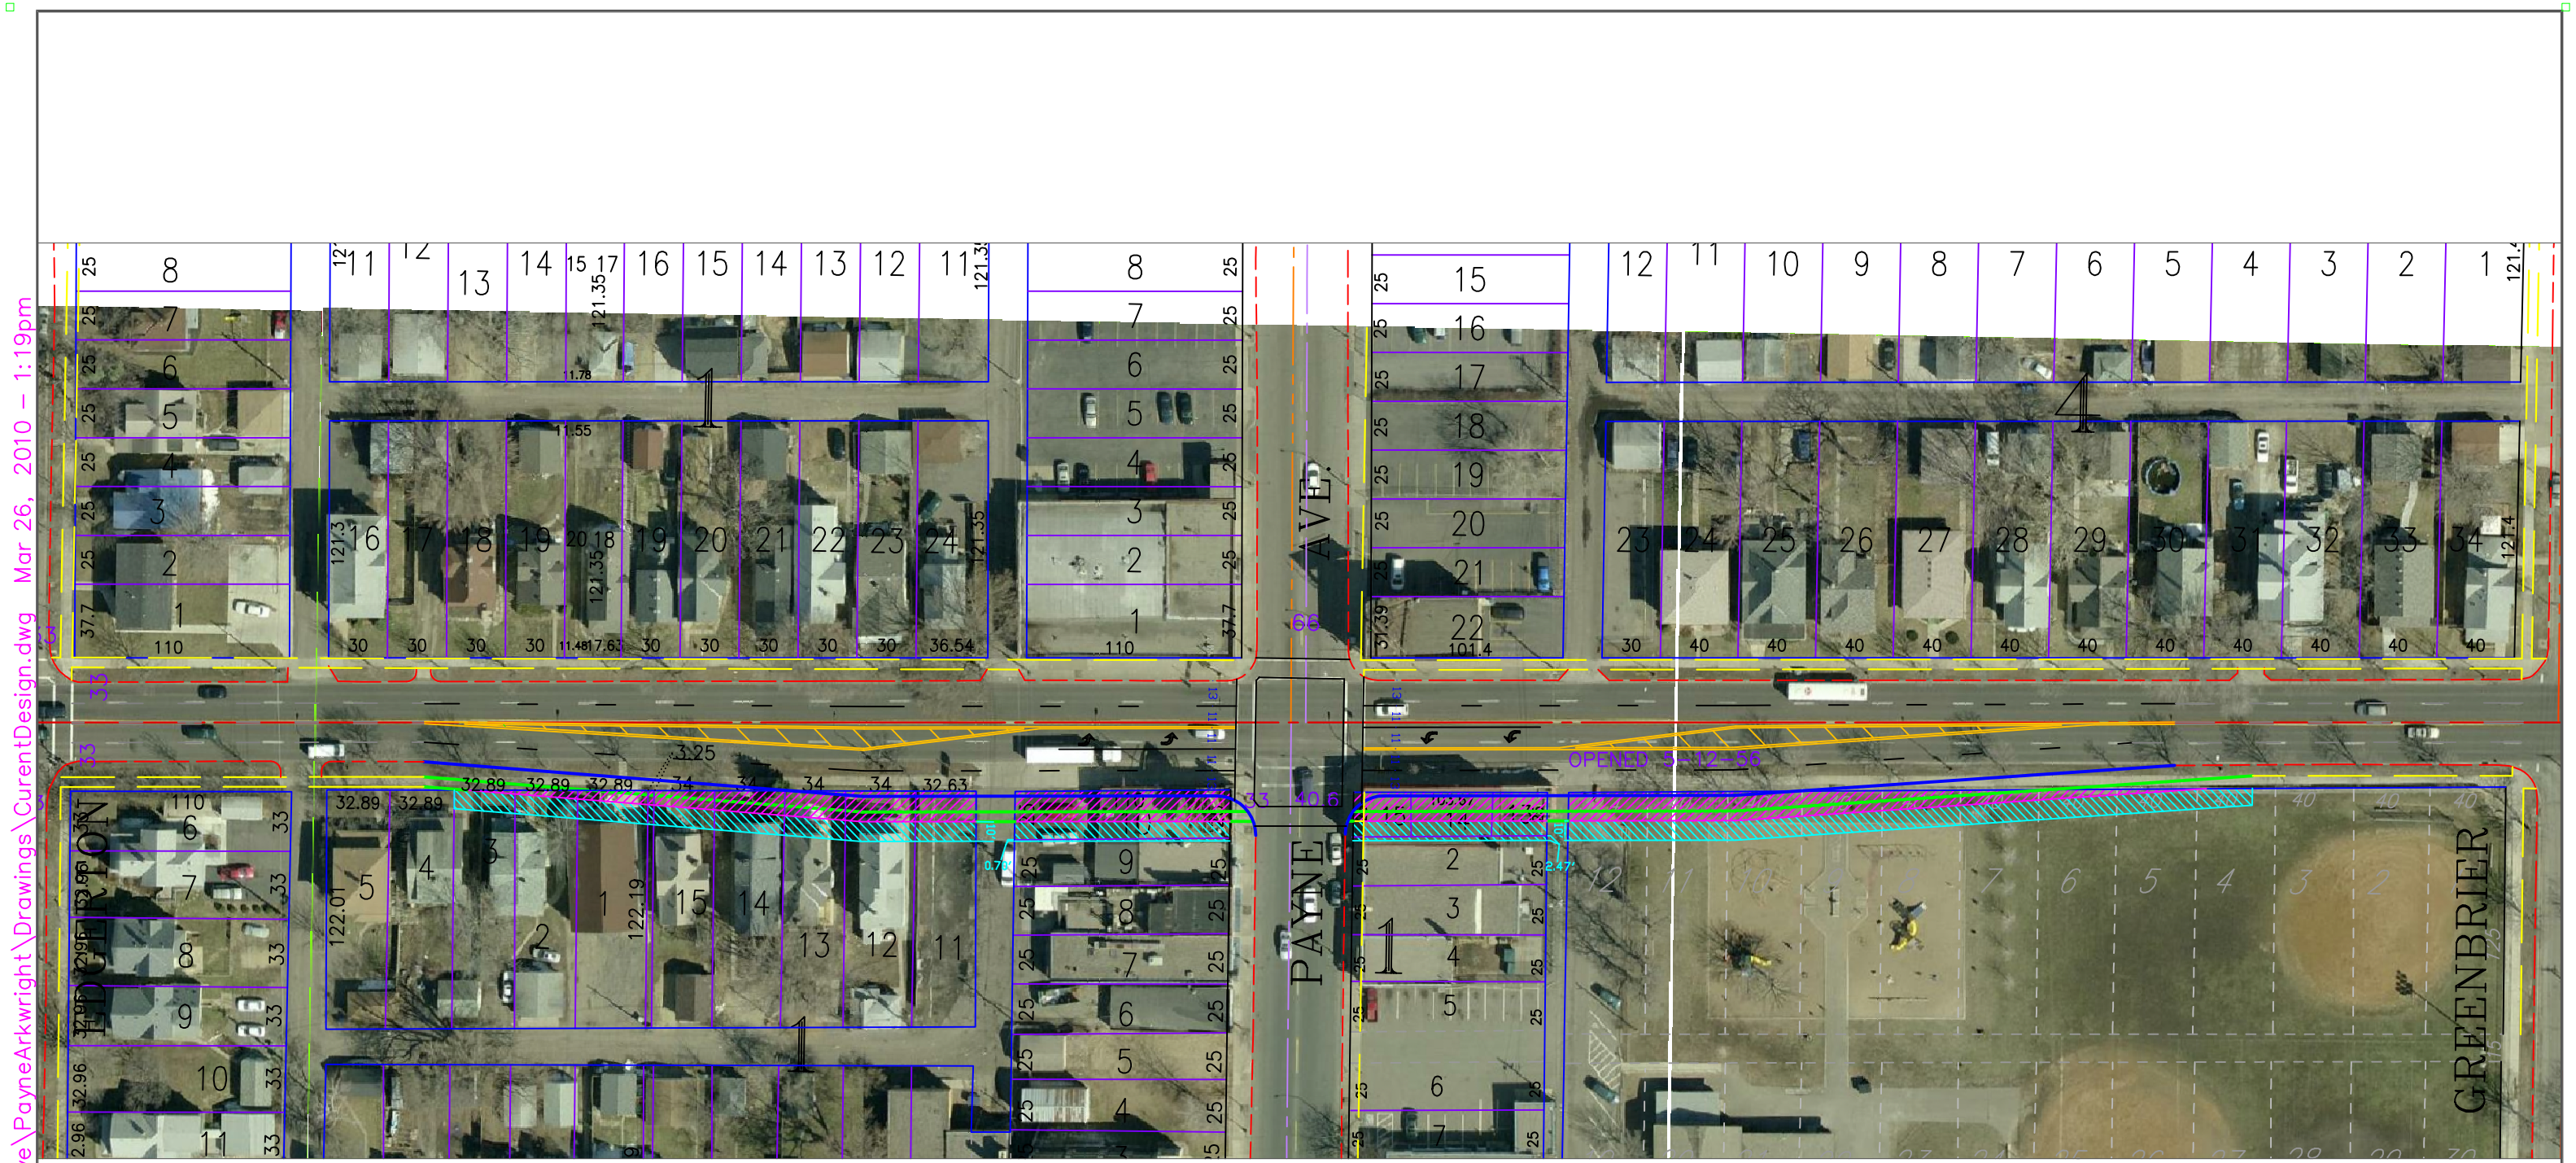

DESIGNED	DLK	I HEREBY CERTIFY THAT THIS PLAN WAS PREPARED BY ME OR UNDER MY DIRECT SUPERVISION AND THAT I AM A DULY LICENSED PROFESSIONAL ENGINEER UNDER THE LAWS OF THE STATE OF MINNESOTA
DRAWN	DLK	Signature: _____ ENGINEER Date: _____ Lic. No. _____
APPROVED	XXX	

PREPARED BY: TRAFFIC ENGINEERING DIVISION
FOR: THE CITY OF ST. PAUL, DEPARTMENT OF PUBLIC WORKS

MARYLAND/ARKWRIGHT & MARYLAND/PAYNE LEFT TURN IMPROVEMENTS

PROJECT NO: P-XXXX	STATE PROJECT NUMBER:
DRAWER:	CAD NAME: Z:\traffic\DavidK\MarylandAve\PayneArkwright\Drawings\CurrentDesign.dwg
DWG. NO.	DATE: MARCH 2010 SHEET NO. 2 of 2 SHEETS

SCALE IN FEET
40 20 0 20 40
PLANIMETRIC SURVEY

Z:\traffic\DavidK\MarylandAve\PayneArkwright\Drawings\CurrentDesign.dwg Mar 26, 2010 - 1:19pm