BUILDING PERMIT INDEX CARD—CITY OF ST. PAUL DEPARTMENT OF PARKS, PLAYGROUNDS AND PUBLIC BUILDINGS—DIVISION OF BUILDING INSPECTION
W. P. A. PROJECT 465-71-3-267 WP6008

STREET Jessamine W. NO. 81 TYPE OF STRUCTURE DWLG WARD ____ LOT 16 BLOCK 5 ADDITION Stinson's Rice ST.

ORIGINAL-CONSTRUCTION PERMITS

OWNER O. Running CENSUS TRACT ____ CENSUS TRACT BLOCK ____

TYPE OF PERMIT	DATE ISSUED	PERMIT NUMBER	DATE LAST INSPECTION	CONTRACTOR	ESTIMATED COST	TYPE OF STRUCTURE	TYPE OF CONSTRUCTION
BUILDING	7/11/89	19794	8/23/89	—	1500	BLS XA	TC 1100
PLASTERING	7/11/89	19794	8/23/89	—	—	BLS XA	TC 1100
ELECTRICAL							
HEATING STEAMFITTING							
WARMAIR							
PLUMBING							
ELEVATOR							
AGE OF BUILDING AS OF JANUARY 1, 1939				TOTAL ESTIMATED COST OF BUILDING			

No record

NO. OF STORIES	WIDTH, FEET	LENGTH, FEET	HEIGHT, FEET	FLOORSPACE
2	20-22	28	23	

INTERIOR LATH	EXTERIOR PLASTER	EXTERIOR LATH
PLL7		

TYPE OF WORK DONE

CODE	NO.	CODE	NO.	CODE	NO.	CODE	NO.	CODE	NO.

CODE	NO.	LO.	CODE	NO.	LO.	CODE	NO.	LO.	CODE	NO.	LO.

TYPE	POWER	NO. OF CARS	NO. OF LDGS.

RECORD OF SUB-PERMITS

TYPE OF PERMIT	PERMIT NUMBER	DATE ISSUED	DATE LAST INSPECTION	OWNER	CONTRACTOR	ESTIMATED COST	TYPE STRUCTURE	TYPE CONSTRUCT'N	PURPOSE OF PERMIT	TYPE OF WORK CODE	NO.	CODE	NO.	CODE	NO.
Bld	33377	6-9-17	—	J. Whitaker	J. Whitaker	160	BLS X	1780	REP	BI 4					
Bld	40169	8-9-07	—	C. Hinderer	C. Hinderer	100	BLS 21	1780	BL II 1	BL 17					
Warm Air	28756	10933	—	Mrs. Hinderer	F. J. Winter	50	BLSX	Rd 90	Rep	HWR					
Bld	37994	11/17/38	—	Kate Hinderer	John Jurgels	200	BlsX	TC 1100	Rep	BD1					
Elec	77893	3/20/41		M. Nadle	M. Nadle	15									

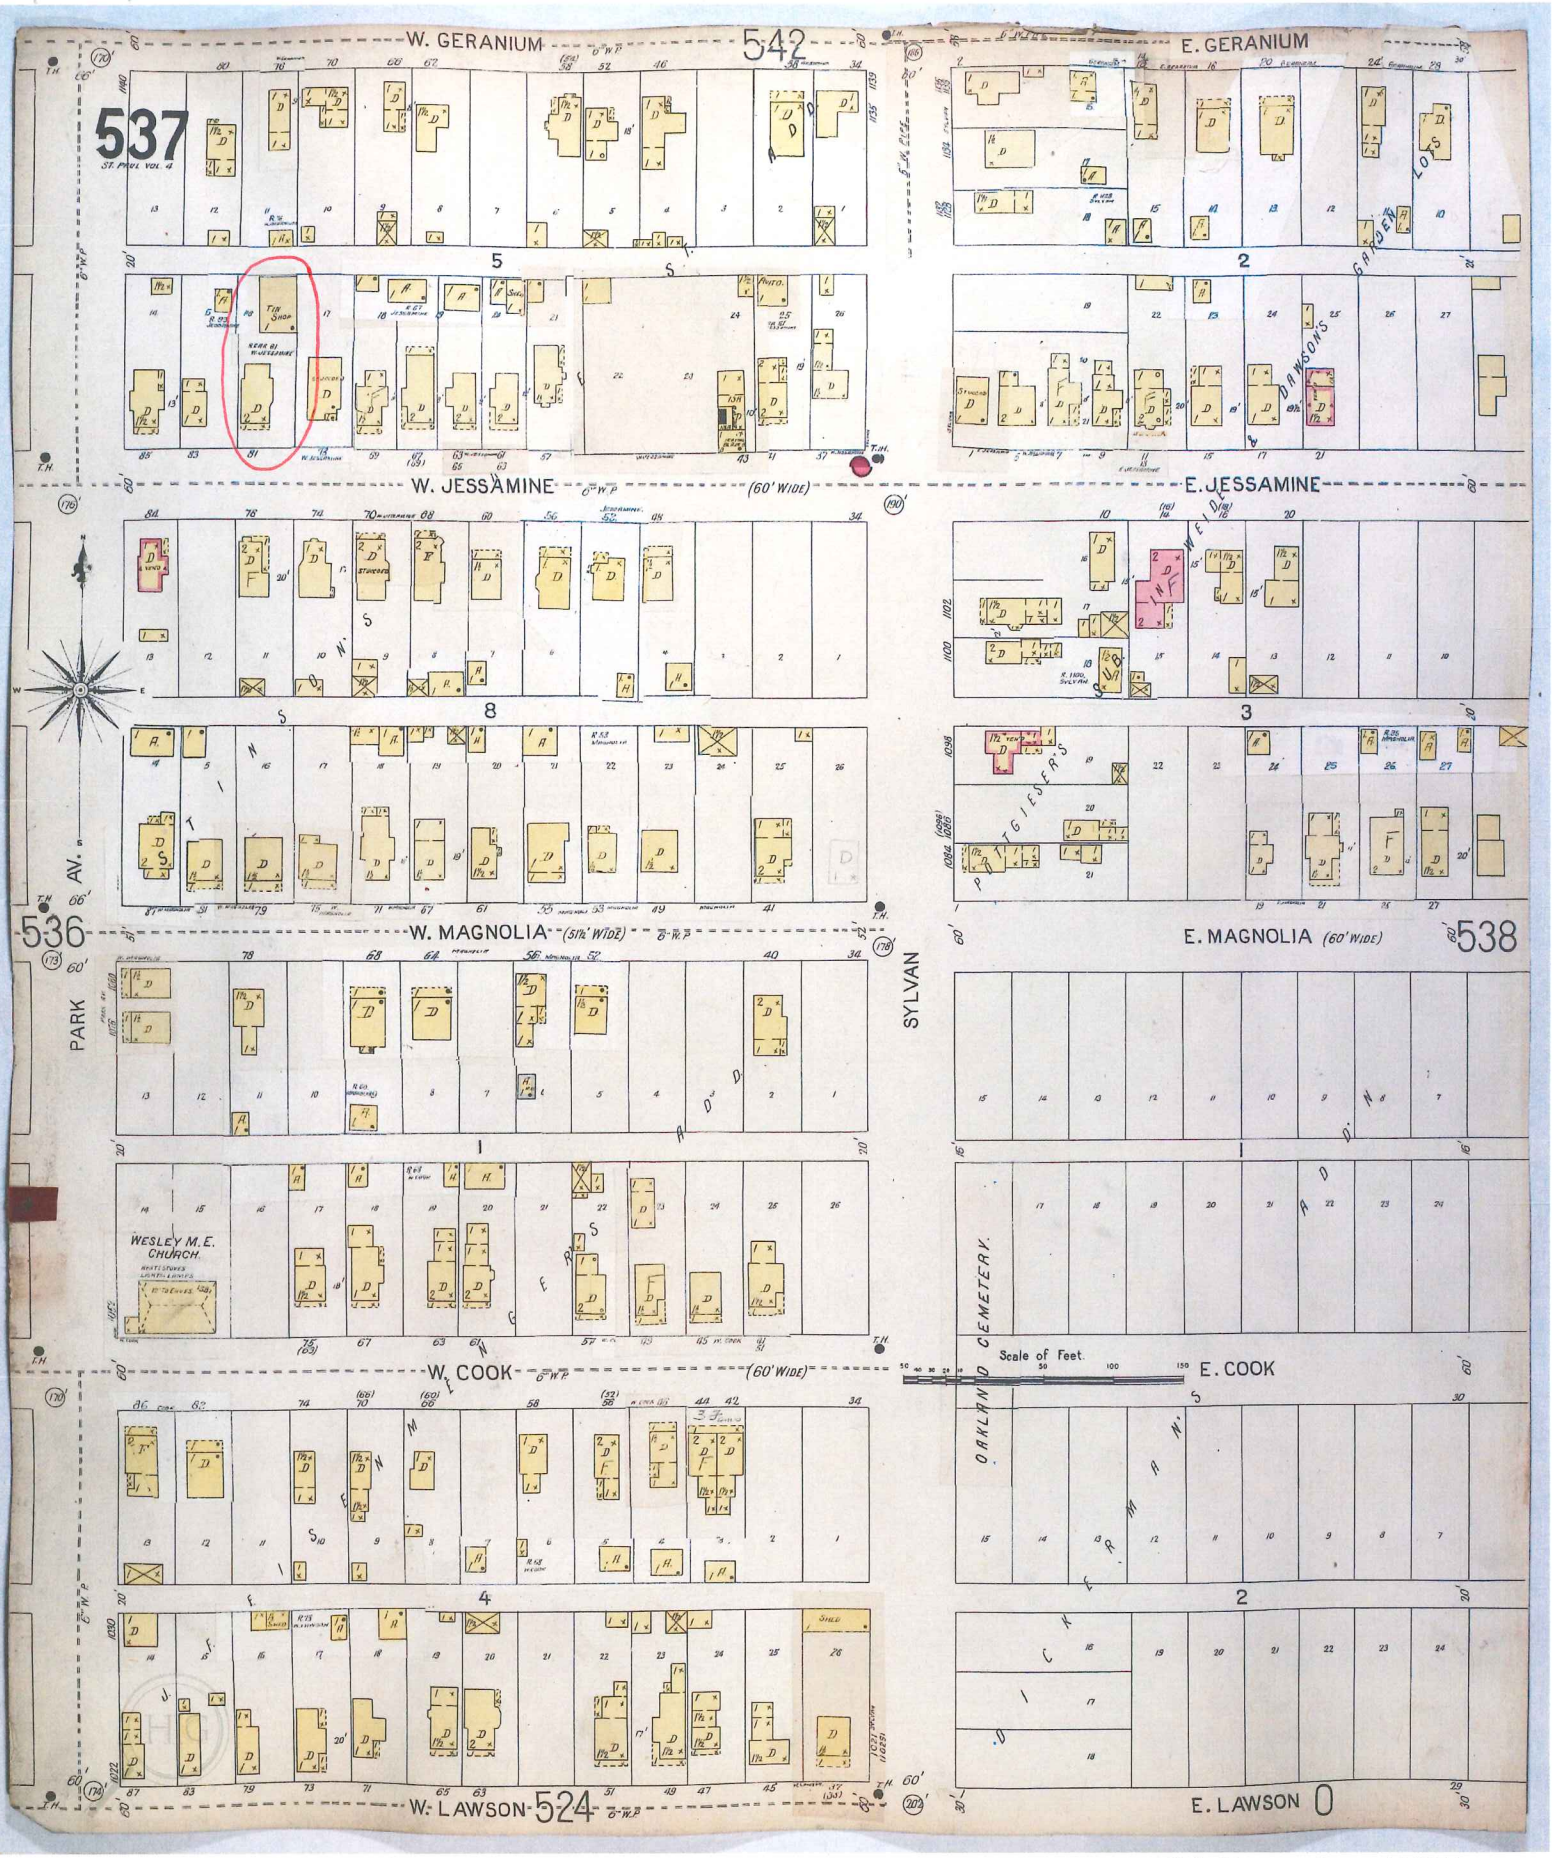

Insurance Maps of St. Paul, Minnesota - Volume 4
Publisher: Sanborn Map Co.
1903 revised through October 1925
Handwritten notations by St. Paul Planning Commission

Digital Images Created 2007 by
Historical Information Gatherers, Inc.

www.historicalinfo.com