



SAINT PAUL
SAFETY & INSPECTIONS

Received

DEPARTMENT OF SAFETY & INSPECTIONS (DSI)

JUN 30 2022

City of Saint Paul - DSI

375 Jackson Street, Suite 220

Saint Paul, MN 55101-1806

Tel: 651-266-8989 | Fax: 651-266-9124

Sound Level Variance Application


Legislative Code Chapter 293. - Noise Regulations Application and \$178 fee should be submitted a minimum of sixty (60) days prior to the event date to allow ample time for required public notification period and scheduling of a Council public hearing. Applications submitted within sixty (60) days of the event date may not satisfy the processing timeline requirements.

1. Organization/person seeking variance: Nor-Son Construction
2. Event Name: Installation of Storm Water Retention System
3. Address and physical description of noise source location (Event, Worksite):
170 Western Ave S
4. Responsible person: Chris Emond Title: Sr. PM
5. Telephone: 612-875-2608 E-Mail: Chris.Emond@Nor-Son.com
6. Date(s) variance requested: 8-10-22 to 9-16-22
7. Noise source - Time(s) of operation: Monday to Friday 7 am to 5 pm
- Time(s) of pre-event sound check: _____
8. Sound level requested (dBA/Decibels): 95 dBA
9. Mailing address w/zip code: 700 Lake St. E Suite 213 Wayzata MN 55391
10. Briefly describe the noise source and equipment involved: Remove previously broken up rock, install Storm Water System, parking lot install
11. Describe the steps that will be taken to minimize the noise levels: Rock was jack hammered previously to avoid loudest sounds, Electronic monitoring will be used
12. State reason for seeking variance (example - music, announcements, construction, etc.): Construction
13. Maximum number of attendees: N/A
14. A site diagram & map must be attached showing location of noise source(s), streets, stages, tents, etc. (If there will be amplified sound, indicate location and direction that all speakers will be facing. Multiple locations may require more than one application.)
15. Submit completed application, site diagram/map, and \$178 fee to:
CITY OF SAINT PAUL, DEPARTMENT OF SAFETY AND INSPECTIONS
375 JACKSON STREET, SUITE 220
SAINT PAUL, MN 55101-1806

I understand any social gathering associated with this variance must be managed in compliance with any applicable Mayor Carter executive order regarding vaccinations, distancing, masks and attendance limits.

Signature of responsible person: _____

Date: 6-30-22

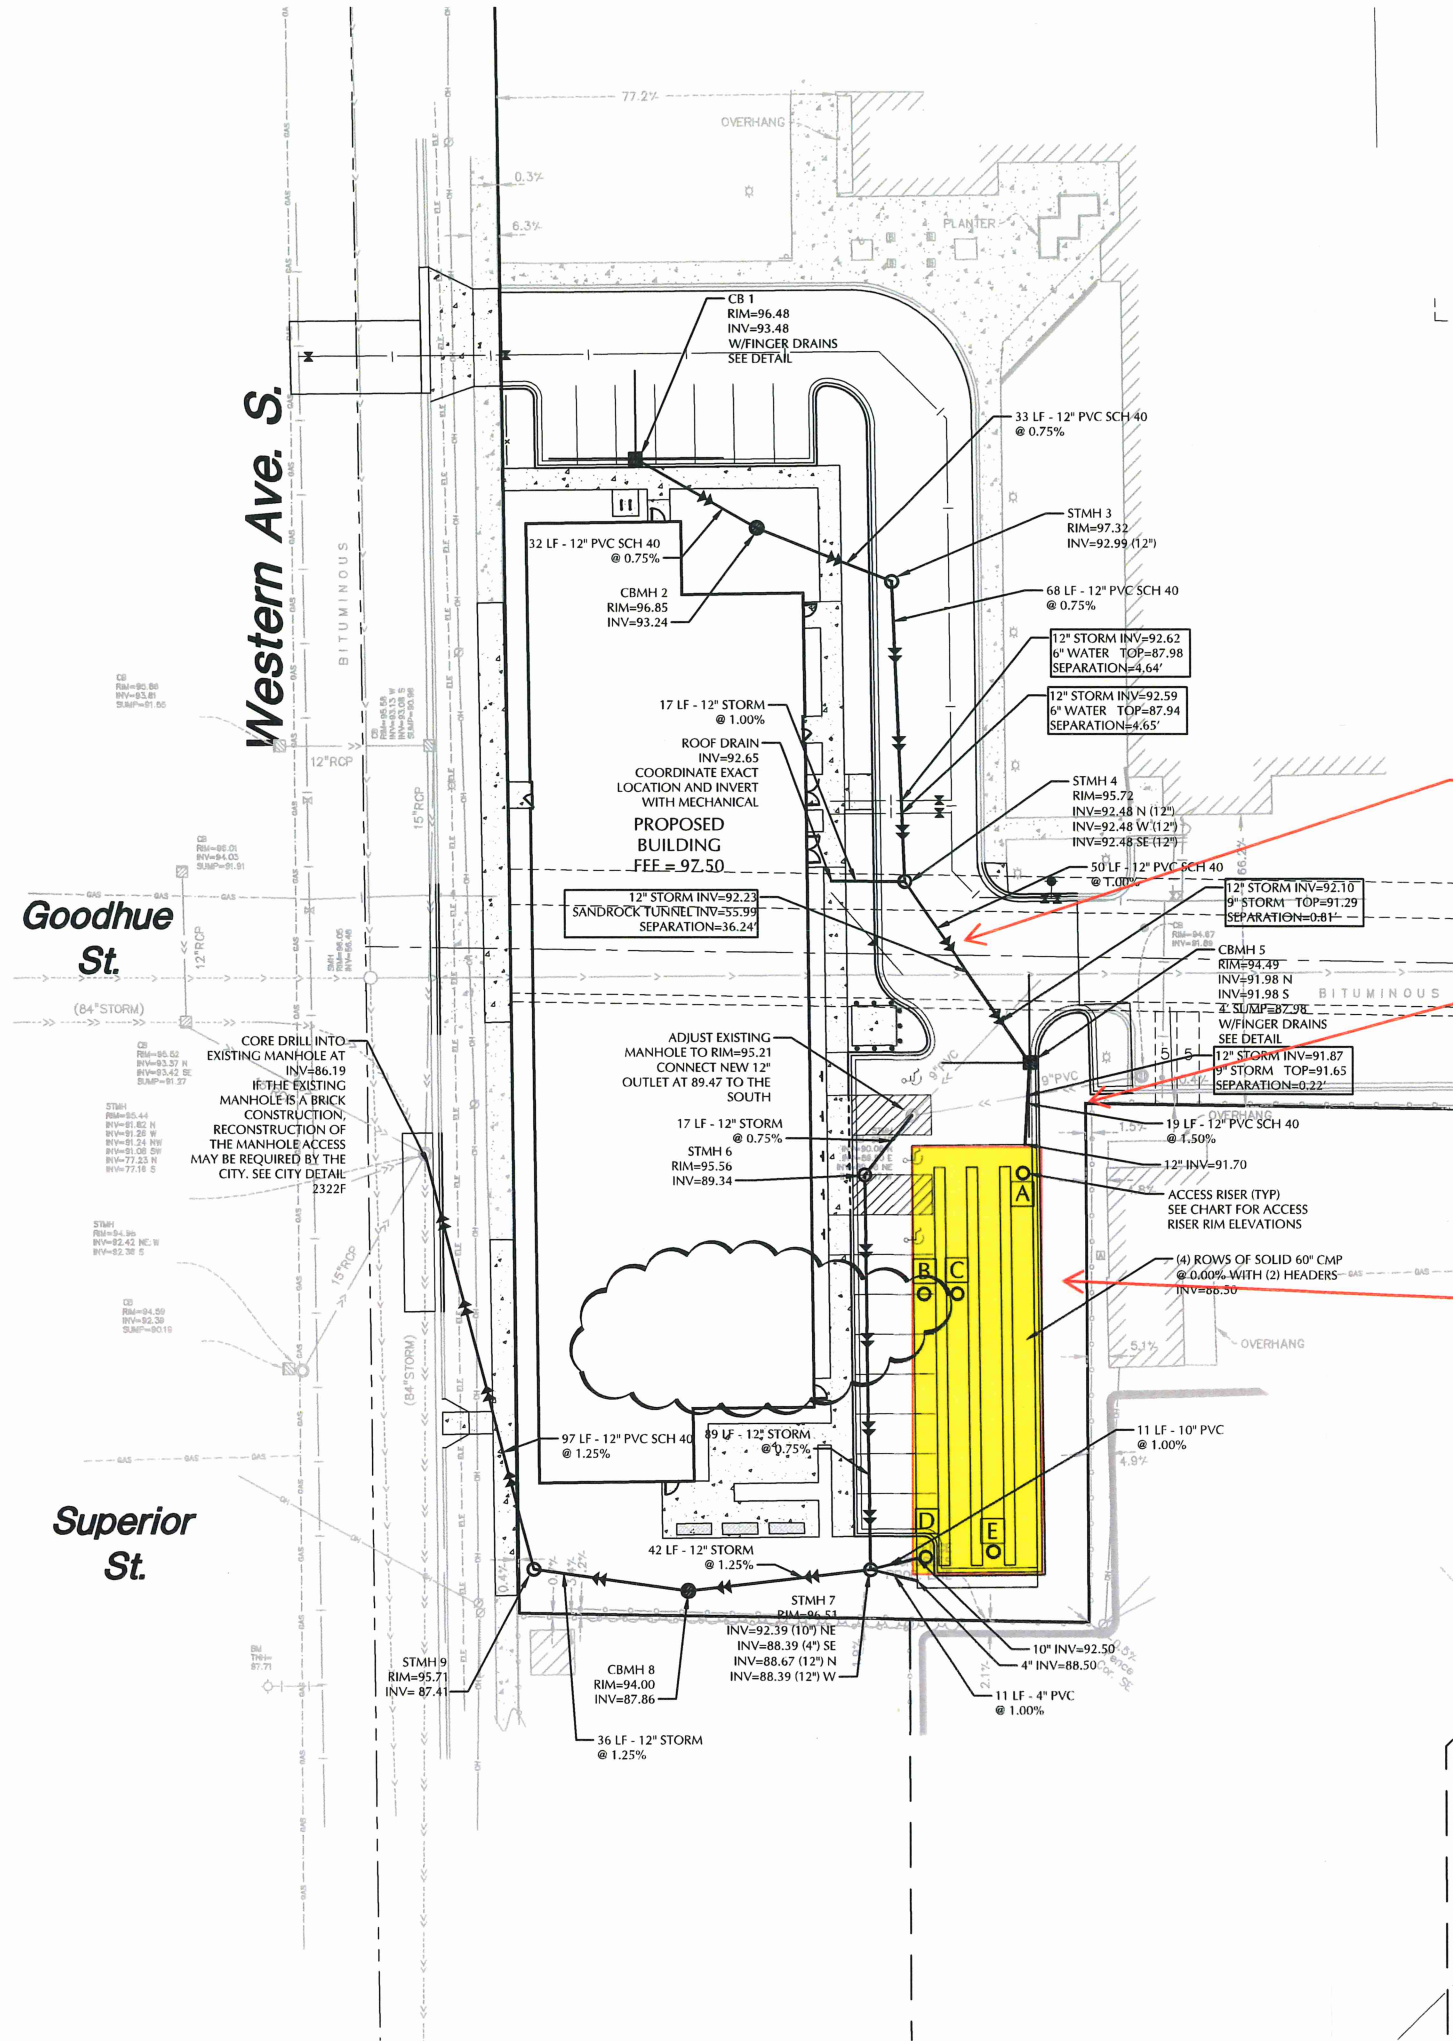

Approximate location of the sanitary sewer tie in to be completed the 8-16 to 8-29

Location of Sound Monitoring Equipment

Remove rock rubble and install Storm Retention System per approved plans 8-11 to 9-2-23

EXISTING	PROPOSED

UTILITY NOTES

SEE SHEET C4-1 FOR UTILITY NOTES.

STORM SEWER SCHEDULE

STRUCTURE NO.	CASTING	MANHOLE SIZE
CB 1	R-3067	2x3
CBMH 2	R-2560-EA	48" PRECAST
STMH 3	R-1642	60" PRECAST
STMH 4	R-1642	60" PRECAST
CBMH 5	R-3067	48" PRECAST
STMH 6	R-1642	48" PRECAST
STMH 7	R-1642	48" PRECAST
CBMH 8	R-2560-EA	48" PRECAST
STMH 9	R-1642	48" PRECAST

ACCESS RISER RIM ELEVATION

RISER NO.	ELEVATION
A	95.02
B	95.88
C	95.78
D	97.42
E	96.86

WINSLOW
APARTMENTS

St. Paul, MN

BIGOS COMPANY

Minneapolis, MN

LOUCKS

PLANNING
CIVIL ENGINEERING
LAND SURVEYING
LANDSCAPE ARCHITECTURE
ENVIRONMENTAL

7200 Hemlock Lane, Suite 300
Maple Grove, MN 55369
763.424.5505
www.loucksinc.com

CADD QUALIFICATION

CADD files prepared by the Consultant for this project are instruments of the Consultant's professional services for use solely with respect to this project. These CADD files shall not be used on other projects, for additions to this project, or for completion of this project by others without written approval by the Consultant. With the Consultant's approval, others may be permitted to obtain copies of the CADD drawing files for information and reference only. All information on architectural, engineering, or other drawings, or information on these CADD files shall be used at the user's risk and the user shall be responsible for any errors or omissions and shall hold the Consultant harmless and indemnify the Consultant from any & all responsibility, claims, and liabilities.

SUBMITTAL/REVISIONS

CITY SUBMITTAL	11/06/19
PRICING SET	02/12/20
PERMIT SET	04/03/20
APPENDUM 1	04/21/20

PROFESSIONAL SIGNATURE

I hereby certify that this plan, specification or report was prepared by me or under my direct supervision and that I am a duly Licensed Professional Engineer under the laws of the State of Minnesota.

License No. 49933
Date 04/03/20

QUALITY CONTROL

Loucks Project No. 19011
Project Lead PJD
Drawn By DDL
Checked By PJD
Review Date 04/03/20

01	SHEET NOTES
02	DEMOLITION PLAN
03	SITE PLAN
04	OVERALL SITE PLAN
05	GRADING PLAN
06	EROSION CONTROL
07	SANITARY/WATERMAIN PLAN
08	STORM PLAN
09	CIVIL DETAILS
10	CIVIL DETAILS
11	LANDSCAPE PLAN



CALL BEFORE YOU DIG!

Gopher State One Call

TWIN CITY AREA: 651-454-0002
TOLL FREE: 1-800-232-1166

WARNING:

THE CONTRACTOR SHALL BE RESPONSIBLE FOR CALLING FOR LOCATIONS OF ALL EXISTING UTILITIES. THEY SHALL COOPERATE WITH ALL UTILITY COMPANIES IN MAINTAINING THEIR SERVICE AND / OR RELOCATION OF LINES.

THE CONTRACTOR SHALL CONTACT GOPHER STATE ONE CALL AT 651-454-0002 AT LEAST 48 HOURS IN ADVANCE FOR THE LOCATIONS OF ALL UNDERGROUND WIRES, CABLES, CONDUITS, PIPES, MANHOLES, VALVES OR OTHER BURIED STRUCTURES BEFORE DIGGING. THE CONTRACTOR SHALL REPAIR OR REPLACE THE ABOVE WHEN DAMAGED DURING CONSTRUCTION AT NO COST TO THE OWNER.



0 20 40
SCALE IN FEET

STORM SEWER
PLAN

C4-2



DSI RECEIPT

CITY OF SAINT PAUL
Department of Safety and Inspections
375 Jackson Street Suite 220
Saint Paul, Minnesota 55101-1806
Phone: (651) 266-8989 Fax: (651) 266-9124
www.stpaul.gov/dsi

Date: 07/01/2022

Received From: CHRIS EDMOND dba: NOR-SON CONSTRUCTION
700 LAKE ST STE 213 WAYZATA MN 55391

Description:

Invoice Details

1127241

Noise Variance

Invoice Amount

\$178.00

Amount Paid

\$178.00

TOTAL AMOUNT PAID:

\$178.00

Paid By:

Payment Type	Check #	Received Date	Amount
Check	4345	07/01/2022	\$178.00