PARKING PLAN APPROVED
CITY OF ST PAUL
Department of Safety and Inspections
BY YAYA DIATTA
FILE# 22-051156 Date 06-15-22
Any alterations from this plan must be approved by the Zoning Administrator.
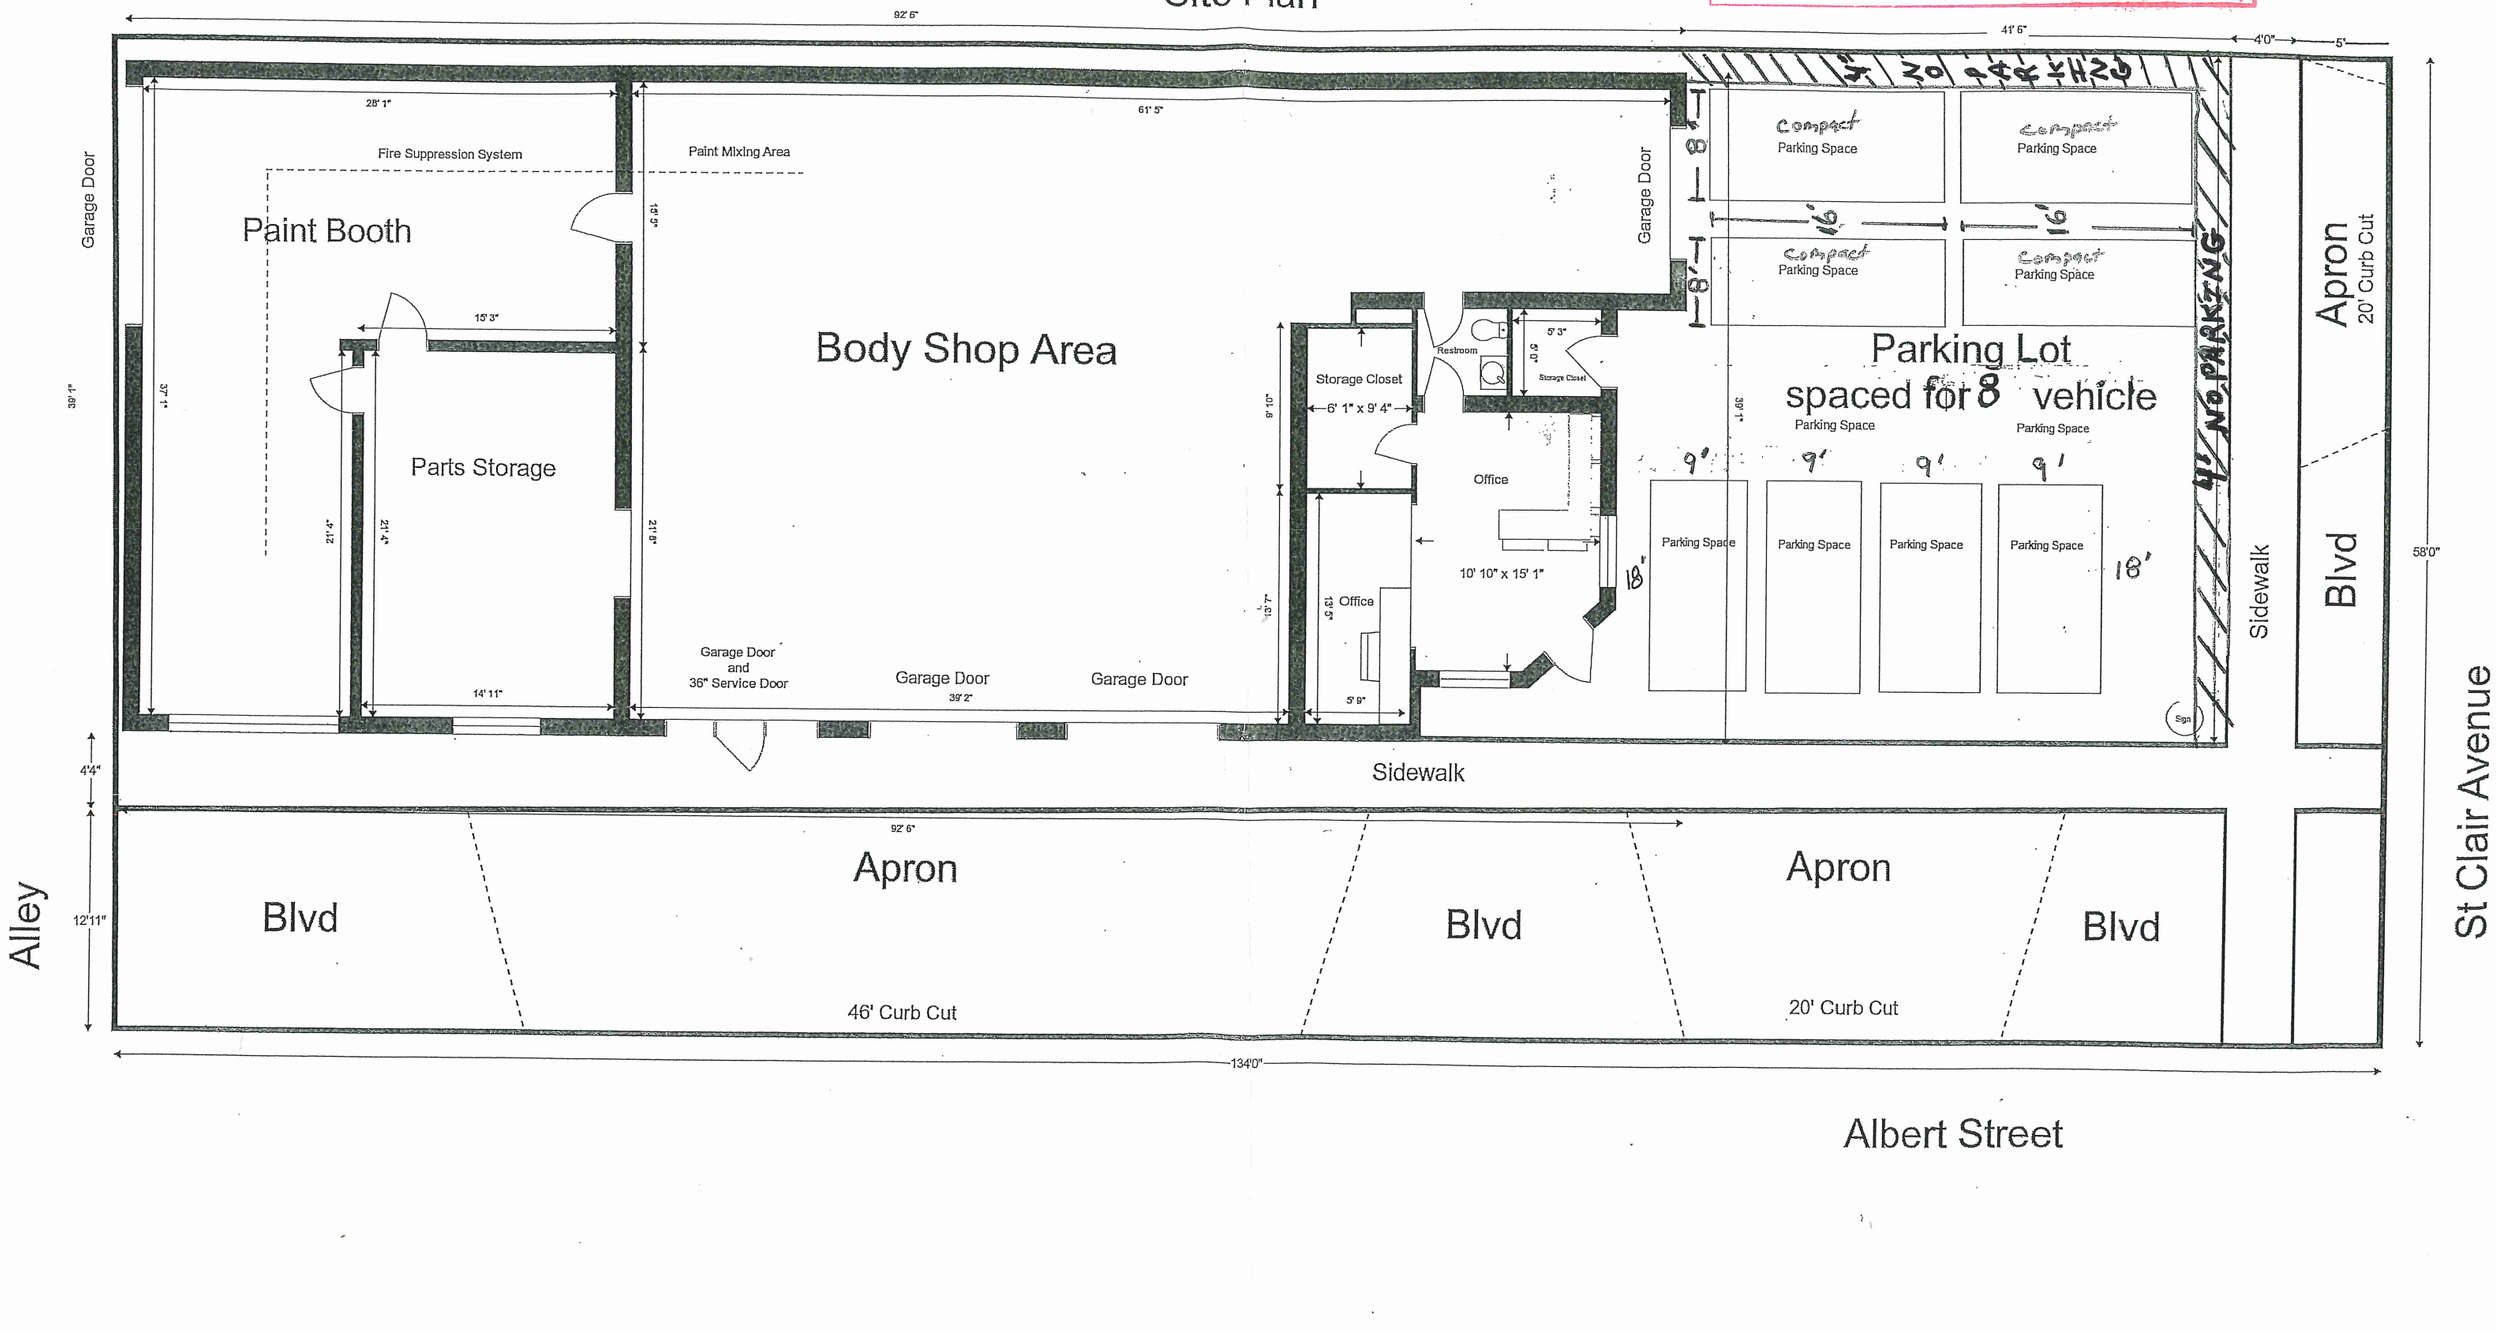
Haas Collision and Glass
1400 St Clair Avenue
Site Plan