SAINT PAUL
PUBLIC WORKS

Front Avenue Avenue Striping Reconfiguration

Kent Street to Western Avenue

Recomended Design Layout

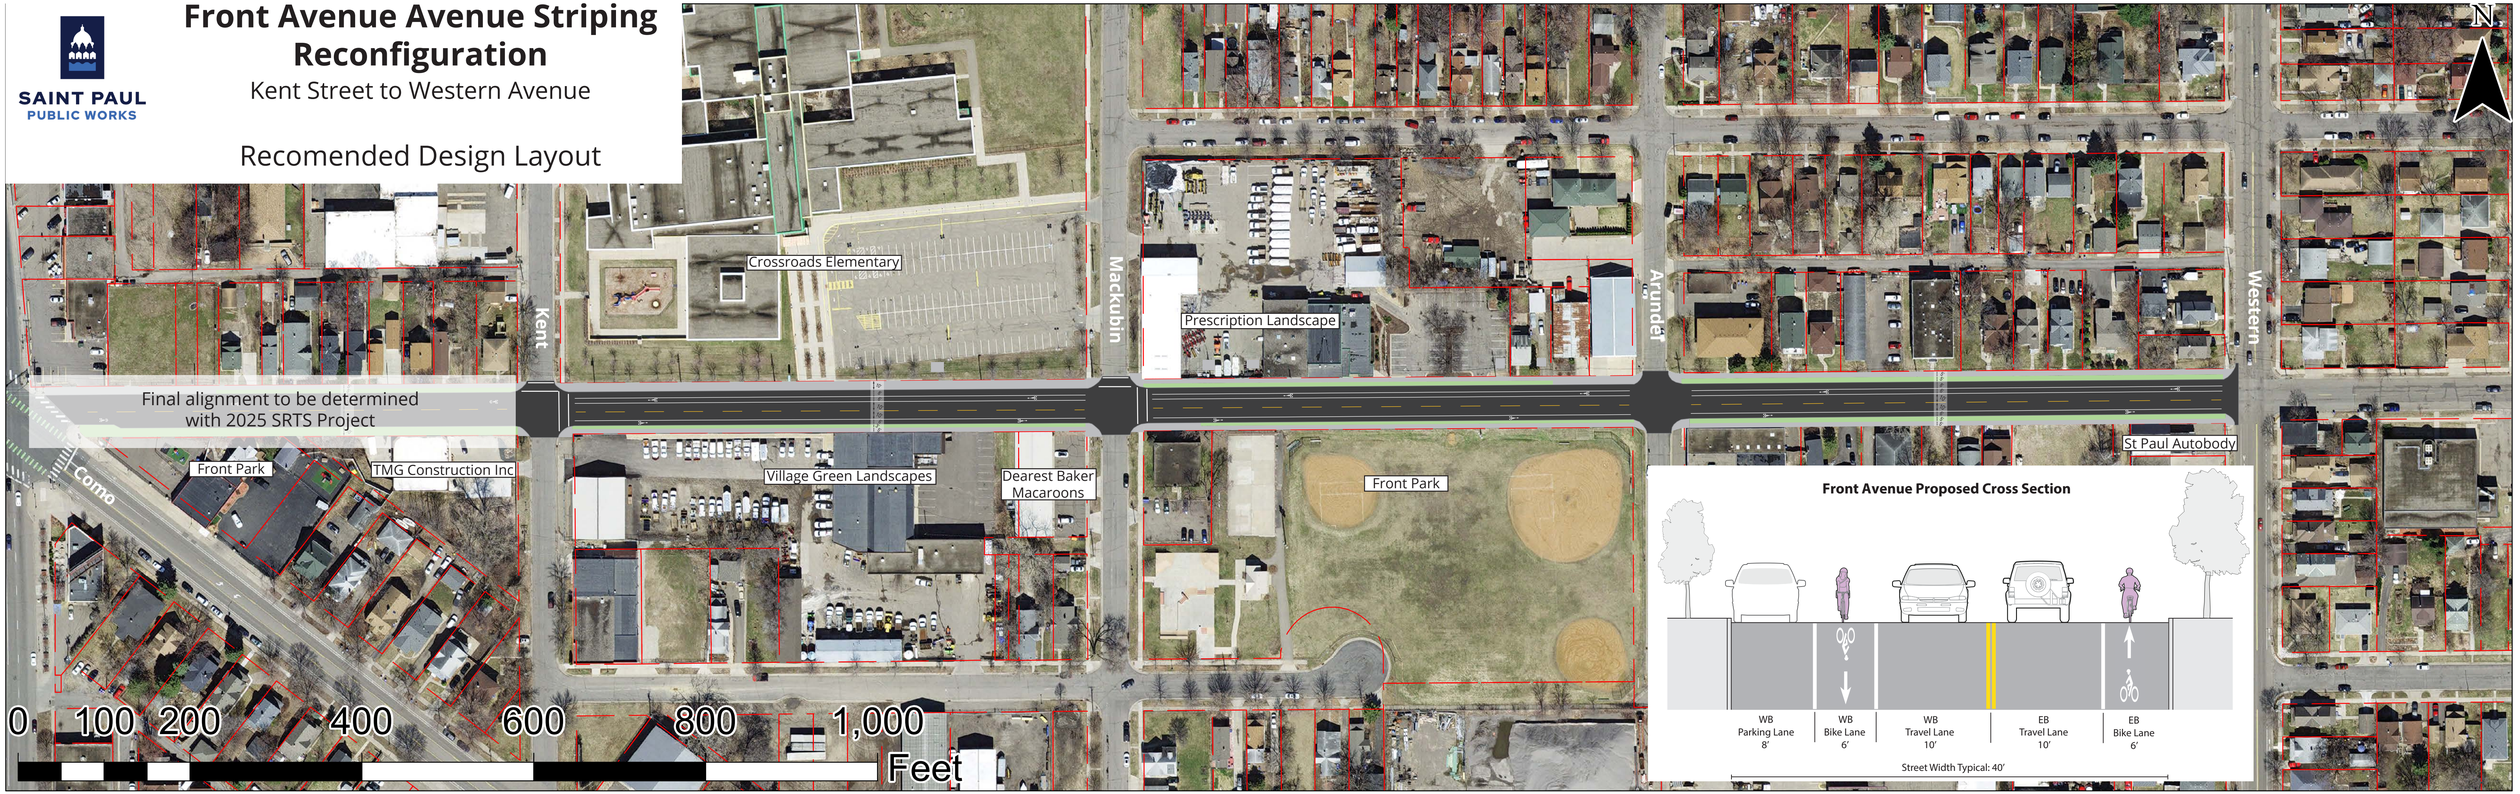

Front Avenue Proposed Cross Section