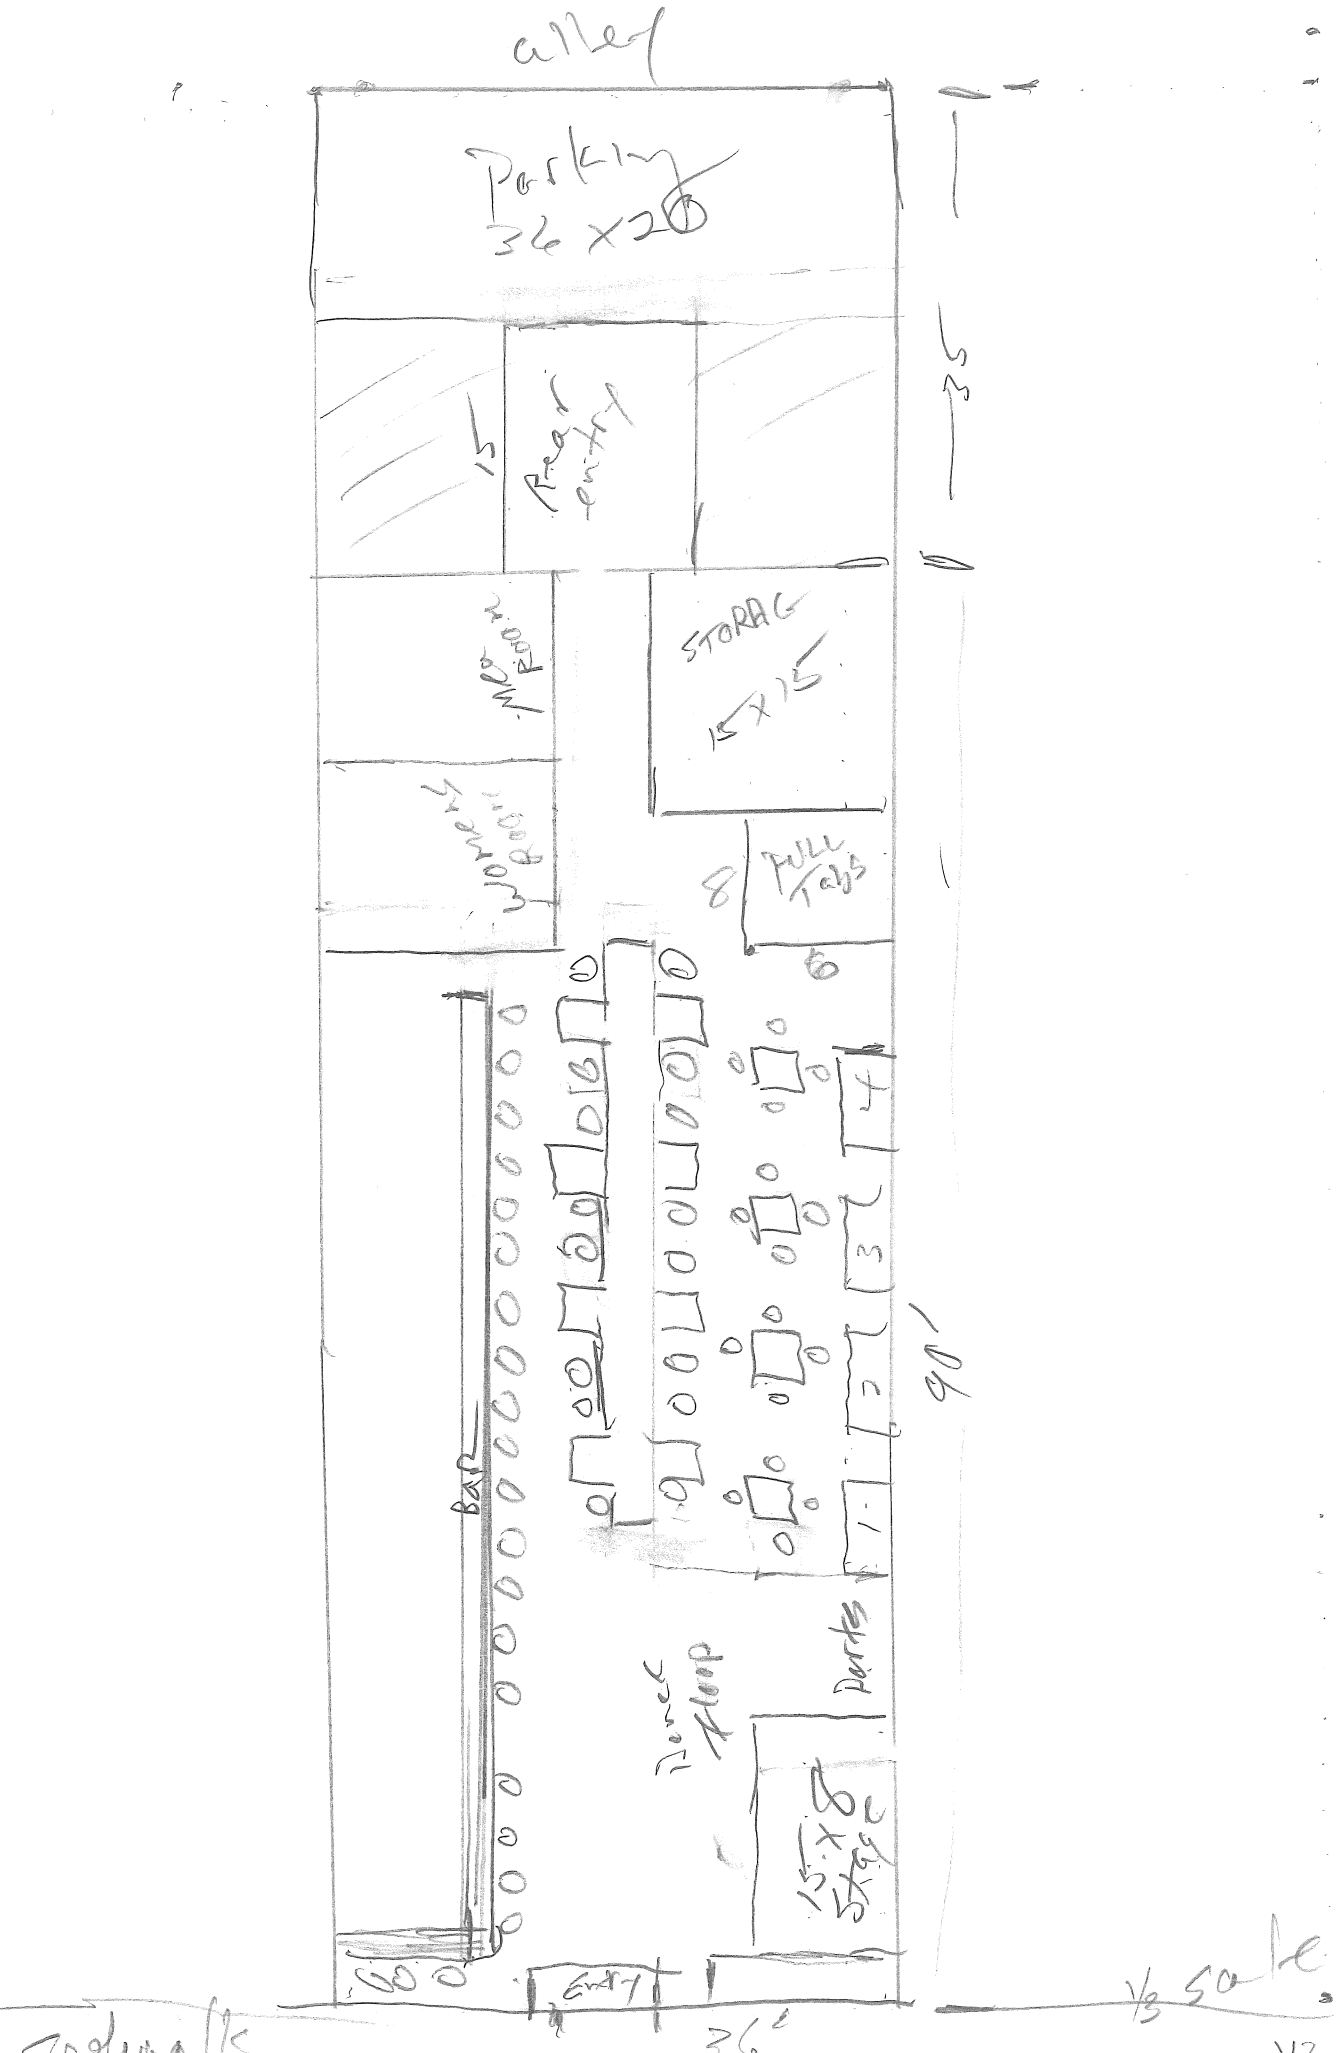
alley
Parking
36 x 20
15
Front entry
35
Mens Room
STORAGE
15 x 15
Womens Room
8
PULL TABS
6
BAR
Dance Floor
Doors
15 x 15 Stage
90'
Entry
36'
Sidewalk
1/8 Scale