Exhibit B

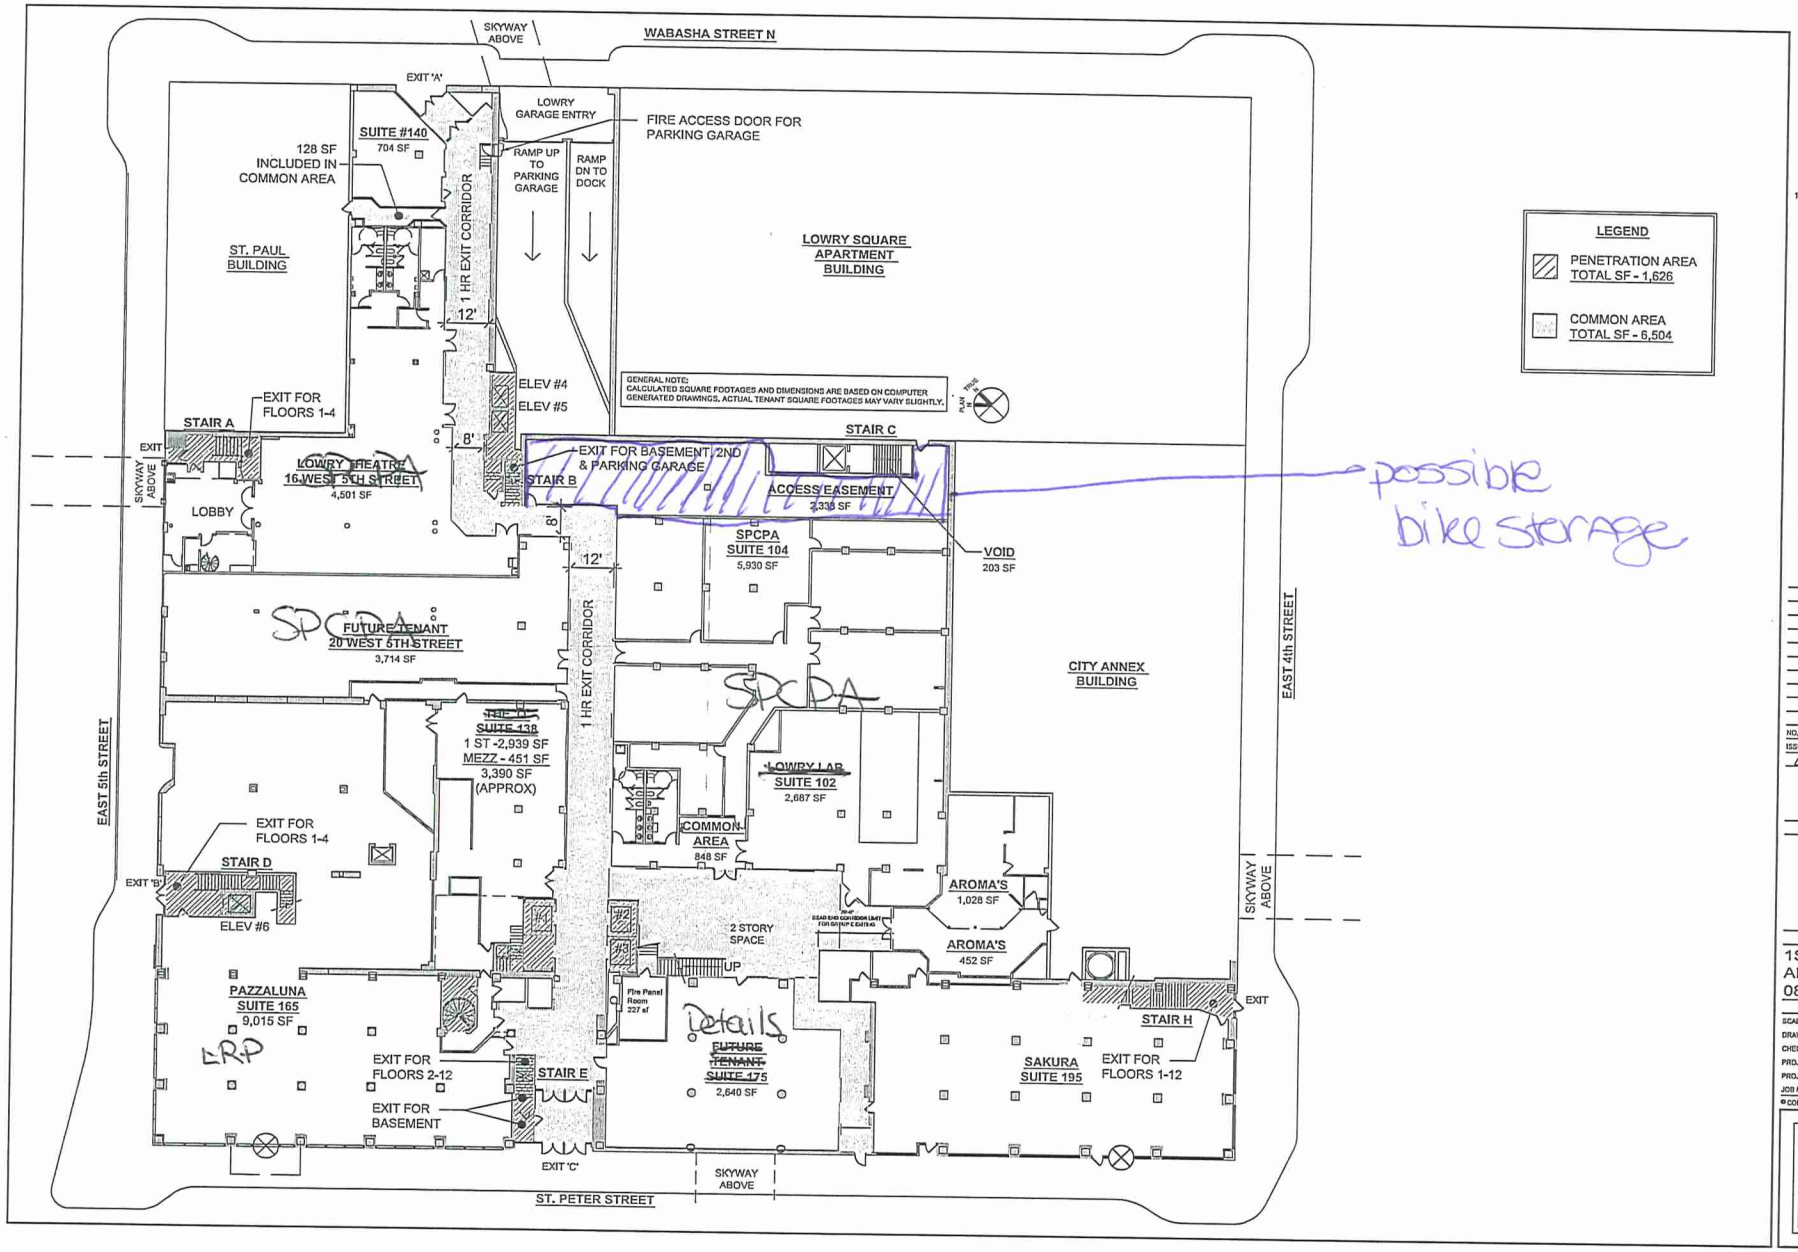

COLLABORATIVE DesignGroup, Inc.
1501 Washington Avenue South, Suite 300
Minneapolis, Minnesota 55454
612.332.3654 Fax 612.332.3626

LOWRY BUILDING REDEVELOPMENT

NO.	DATE	DESCRIPTION
ISSUE LOG		
△		CLOUDED CHANGE

LOWRY BUILDING
350 ST. PETER STR
ST. PAUL, MN 55102

1ST FLOOR AREA PLAN
08/02/06

SCALE	NTS
DRAWN BY	MRL
CHECKED BY	
PROJ. ARCH.	MRL
PROJ. MGR.	WDH
JOB NO.	04017.00

© COLLABORATIVE DESIGN GROUP, INC. 2005

A2.1