Revised proposal: 10-1-15
1067 Edgerton Street

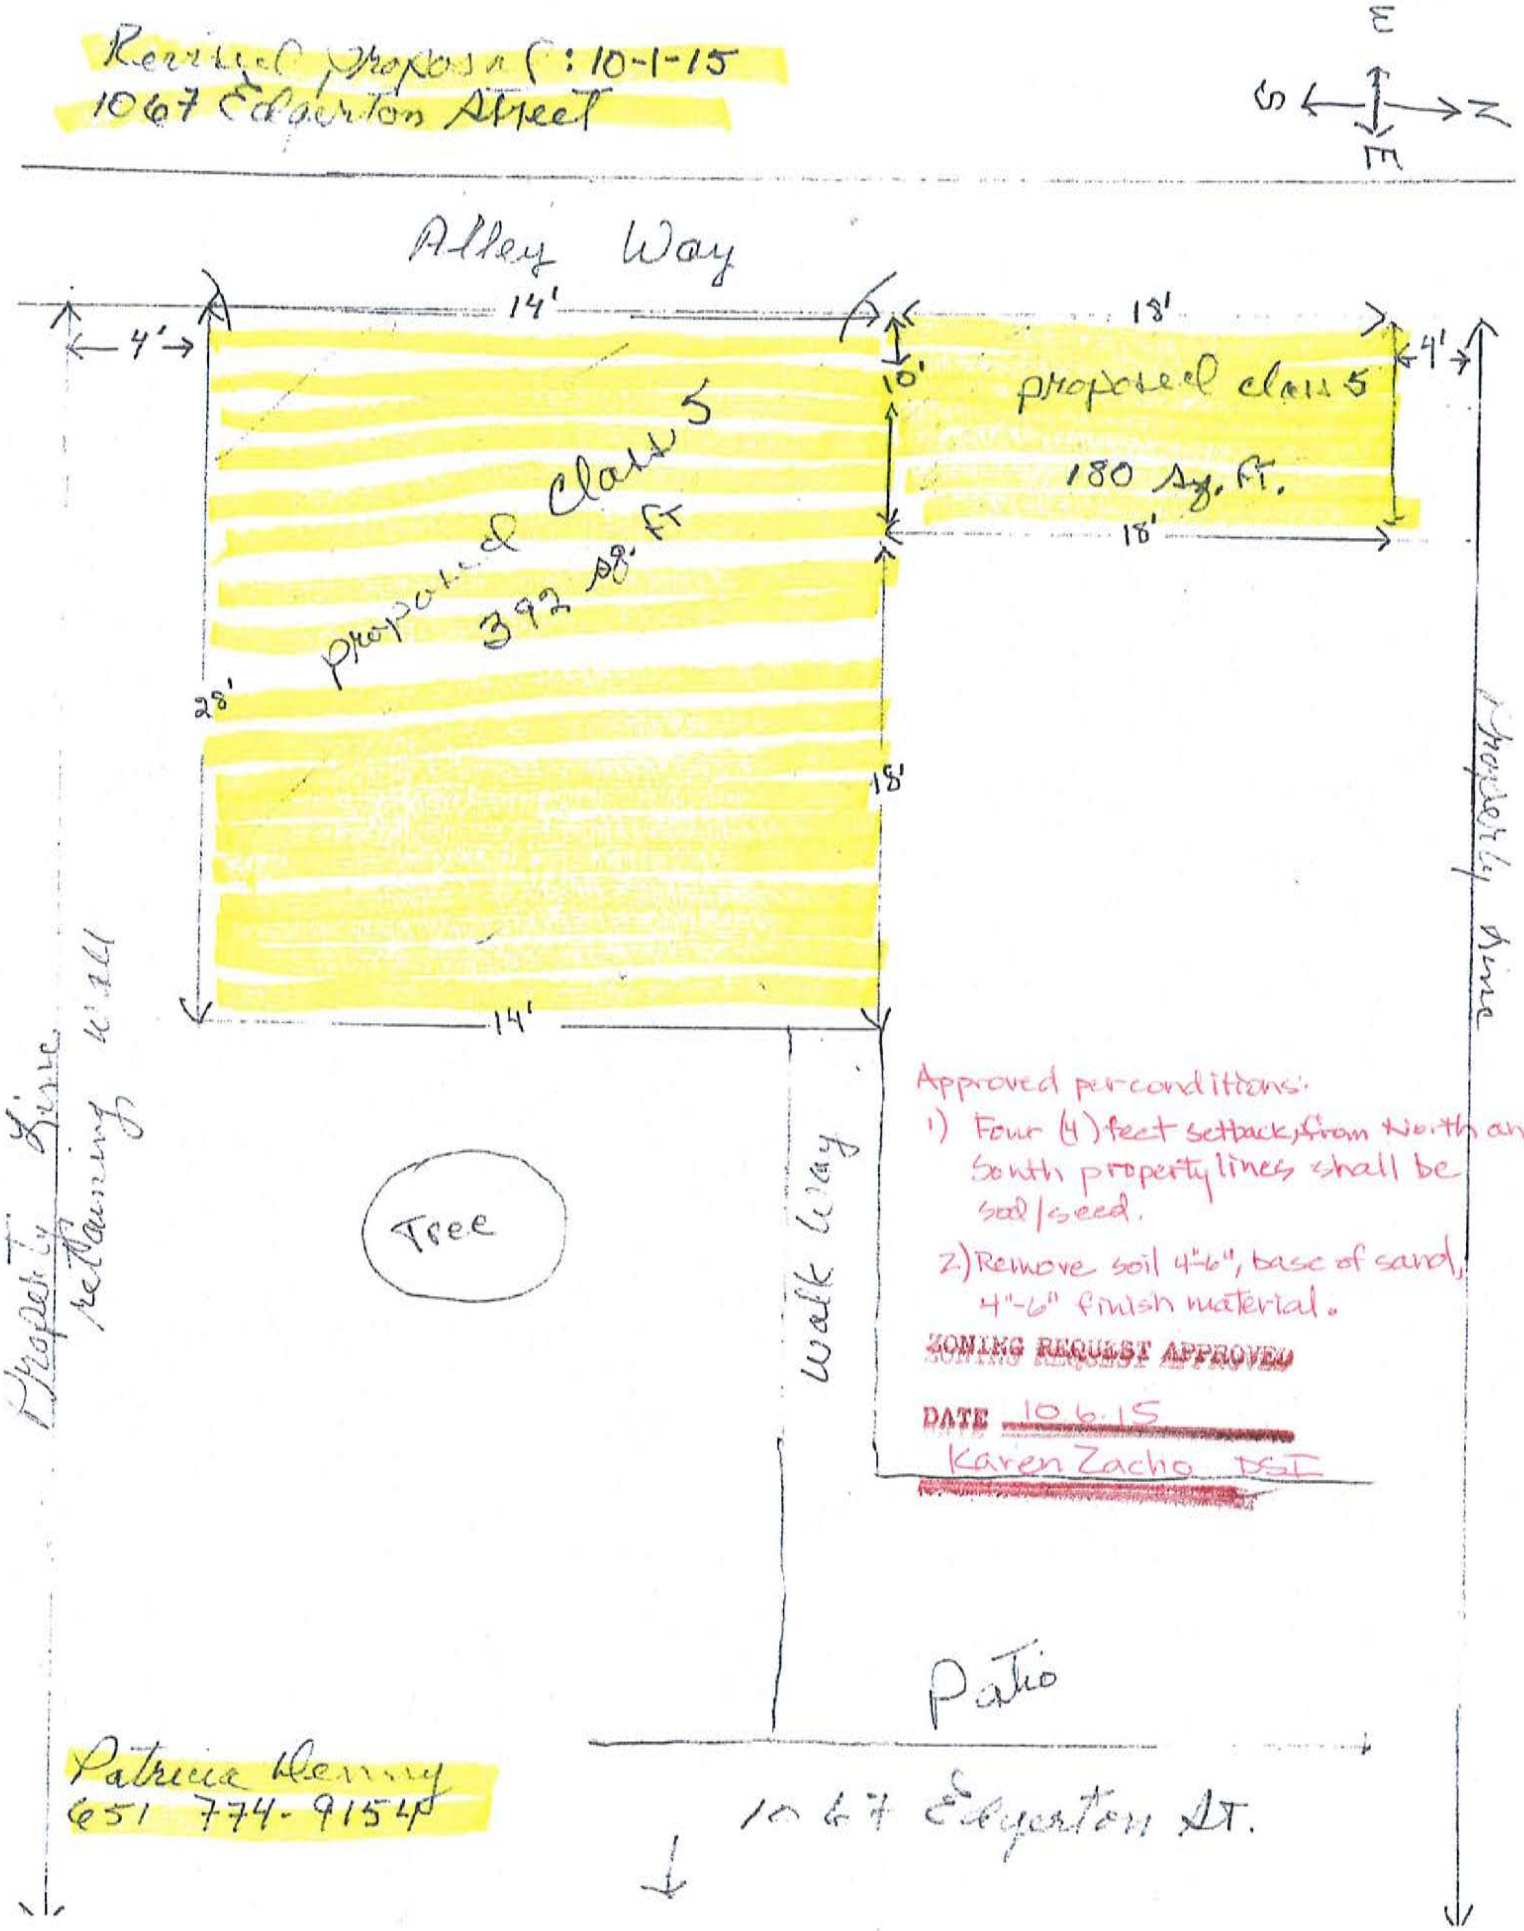

Approved per conditions:
1) Four (4) feet setback, from North and South property lines shall be sod/seed.
2) Remove soil 4"-6", base of sand, 4"-6" finish material.

ZONING REQUEST APPROVED

DATE 10.6.15
Karen Zacho DSI

Patricia Henry
651 774-9154