Exhibit A

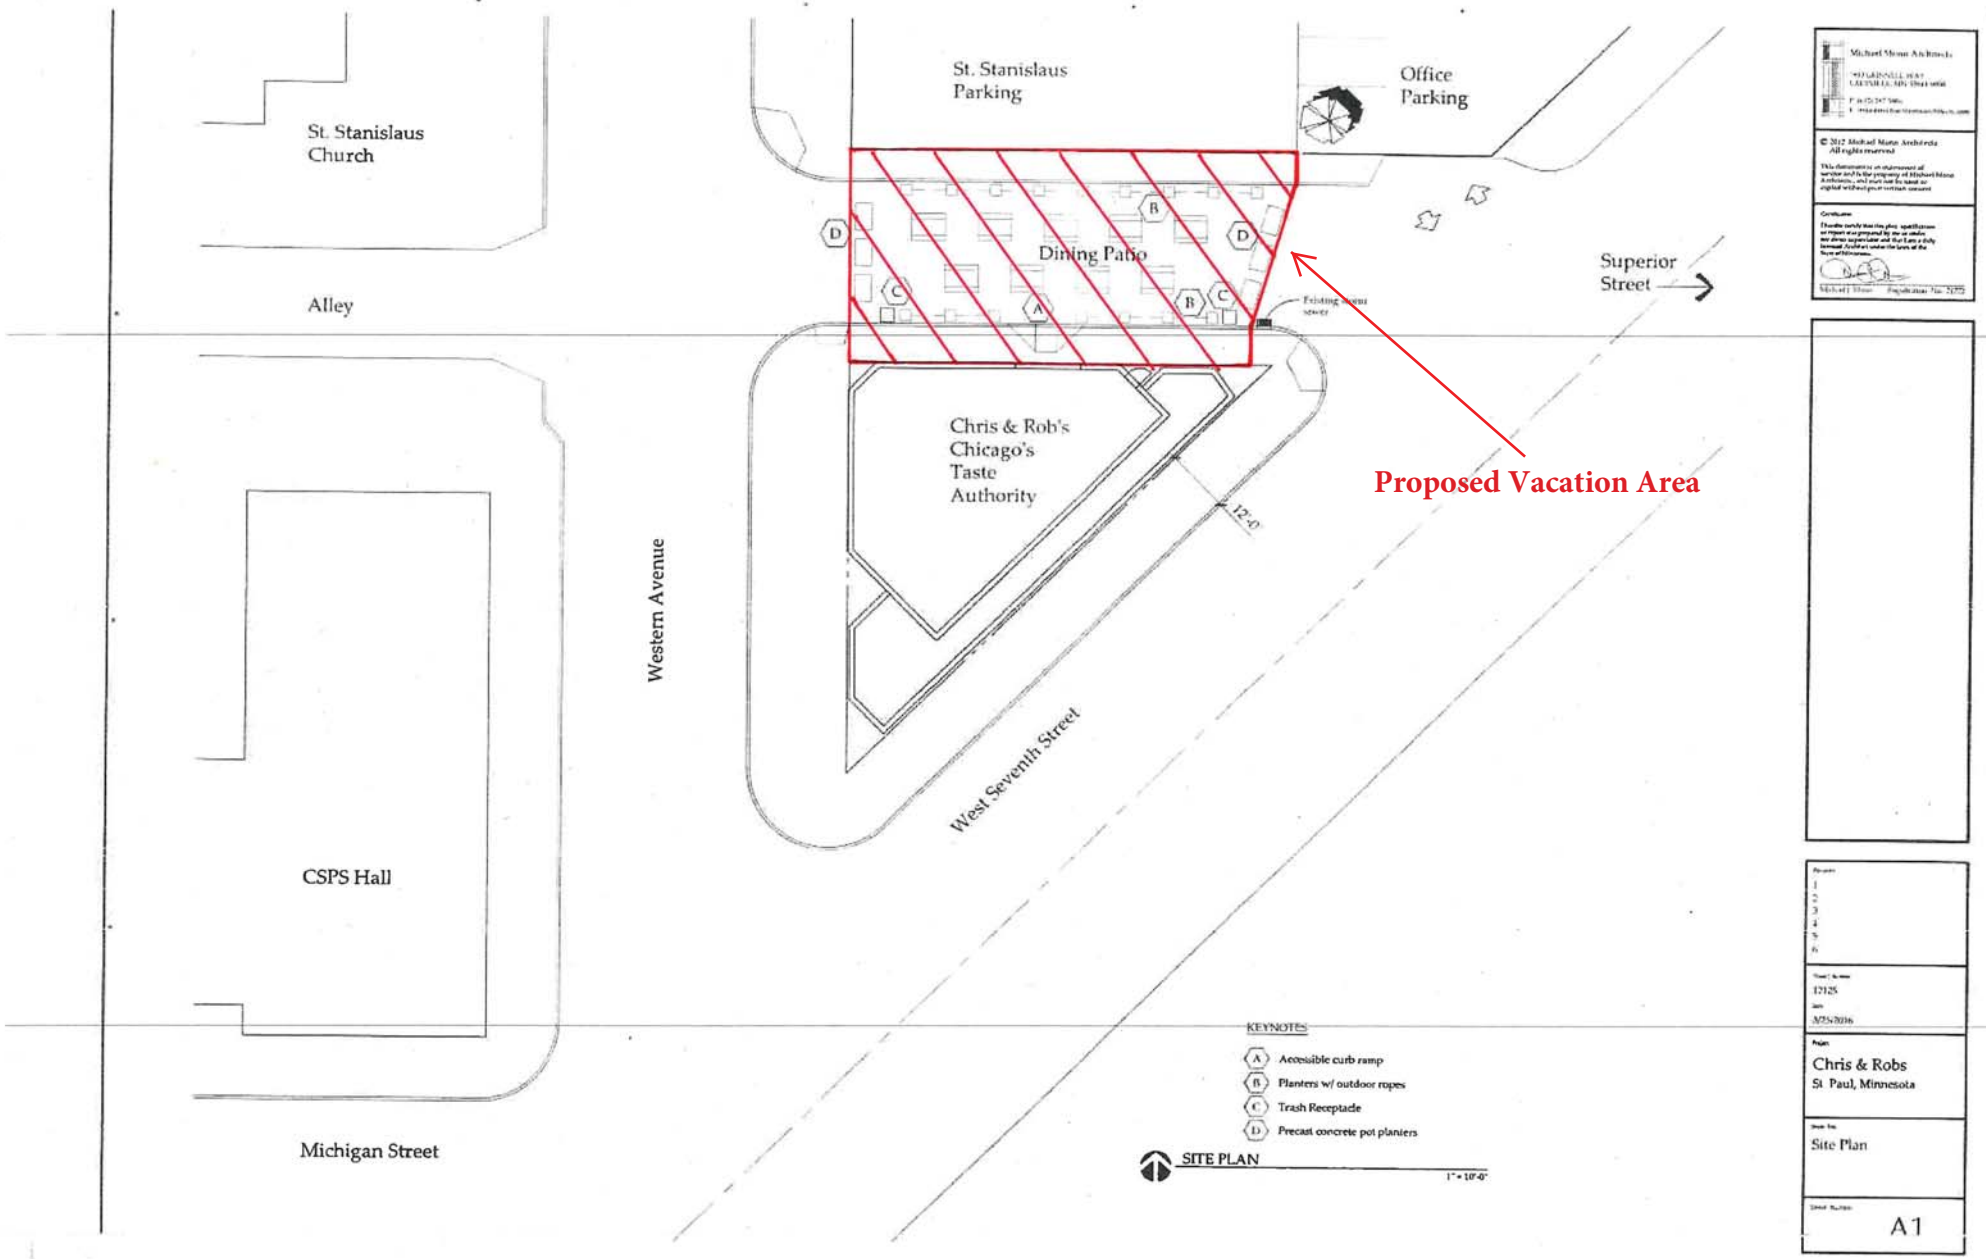
St. Stanislaus Church
Alley
CSPS Hall
Michigan Street
Western Avenue
St. Stanislaus Parking
Office Parking
Dining Patio
Superior Street
Chris & Rob's Chicago's Taste Authority
West Seventh Street
12'-0"
Proposed Vacation Area
KEYNOTES
A Accessible curb ramp
B Planters w/ outdoor ropes
C Trash Receptacle
D Precast concrete pot planters
SITE PLAN
Chris & Robs
St Paul, Minnesota
Site Plan
A1