EXISTING ANTENNA PHOTO

TOWER PHOTO

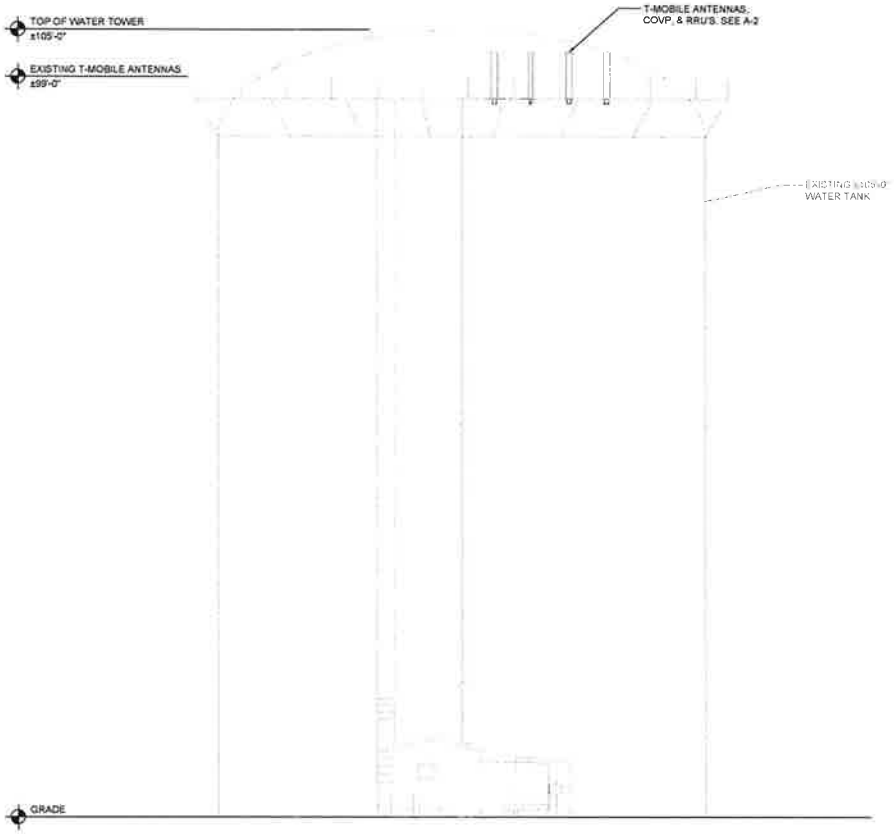

LEGEND

- EXISTING ANTENNA
- REMOVED ANTENNA
- RELOCATED ANTENNA
- NEW ANTENNA

IMPORTANT SITE NOTES:

1. CONTRACTOR SHALL BE RESPONSIBLE FOR VERIFYING FINAL RF CONFIGURATION AND NOTIFY T-MOBILE AND ENGINEERING FIRM WITH ANY DISCREPANCIES.
2. CONTRACTOR SHALL VERIFY ALL FINAL CONNECTION LOCATIONS WITH T-MOBILE ENGINEER, RF ENGINEER, AND NET-OPS PRIOR TO INSTALLATION.
3. CONTRACTOR TO USE PROPER TORQUE WRENCH WHEN INSTALLING AND TIGHTENING CONNECTORS TO INSURE PROPER FIT.
4. CONTRACTOR TO ARRANGE NEW MODULES/EQUIPMENT TO AVOID INTERFERING WITH SAFETY CLIMB.

NOTE:
A STRUCTURAL ANALYSIS OF THE TOWER OR STRUCTURE HAS BEEN COMPLETED BY TAE, INC ON 10/20/16. THE LOCATION AND MOUNTING SHOWN IN THE STRUCTURAL ANALYSIS SHOULD SUPERSEDE THESE DRAWINGS.

NOTE:
CONTRACTOR TO VERIFY ALL HEIGHTS AND AZIMUTHS IN FIELD PRIOR TO CONSTRUCTION. CONTRACTOR SHALL NOTIFY T-MOBILE AND ENGINEERING FIRM OF ANY DISCREPANCIES BEFORE PROCEEDING.

NOTE:
CONTRACTOR SHALL SHOP PAINT ALL NEW ANTENNAS, COAX, & MOUNTING HARDWARE TO MATCH EXISTING ANTENNAS.

TOWER ELEVATION | 1

SCALE: 1/16"=1'-0"

T-Mobile
stick together
8550 BRYN MAWR AVENUE, SUITE 100
CHICAGO, ILLINOIS 60631

PLANS PREPARED BY:

W-T COMMUNICATION DESIGN GROUP, LLC.
WIRELESS INFRASTRUCTURE
2875 Prairie Avenue
Hoffman Estates, Illinois 60192
Ph: (224) 293-6535 FAX: (224) 293-5444
www.wtengineering.com

SEAL:

PROFESSIONAL ENGINEER

I HEREBY CERTIFY THAT THIS PLAN, SPECIFICATION, OR REPORT WAS PREPARED BY ME, OR UNDER MY DIRECT SUPERVISION AND THAT I AM A DULY LICENSED PROFESSIONAL ENGINEER UNDER THE LAWS OF THE STATE OF MINNESOTA

SIGNATURE: [signature]
PRINT NAME: JEFFREY S. SUTHERLAND
DATE: 10/20/16 LICENSE #: 43030

DATE:	DESCRIPTION:	BY:	REV.
08/18/16	FOR CLIENT REVIEW	KLF	A
10/20/16	FINALS	RSM	0

SITE INFORMATION:

STPL
WT-MCKNIGHT
A1N0030A

393 N. MCKNIGHT ROAD
SAINT PAUL, MN 55119
W-T JOB NUMBER: T1601255

SHEET TITLE:

TOWER ELEVATION

SHEET NUMBER:

A-1

PLOT SCALE: @ 11"x17"