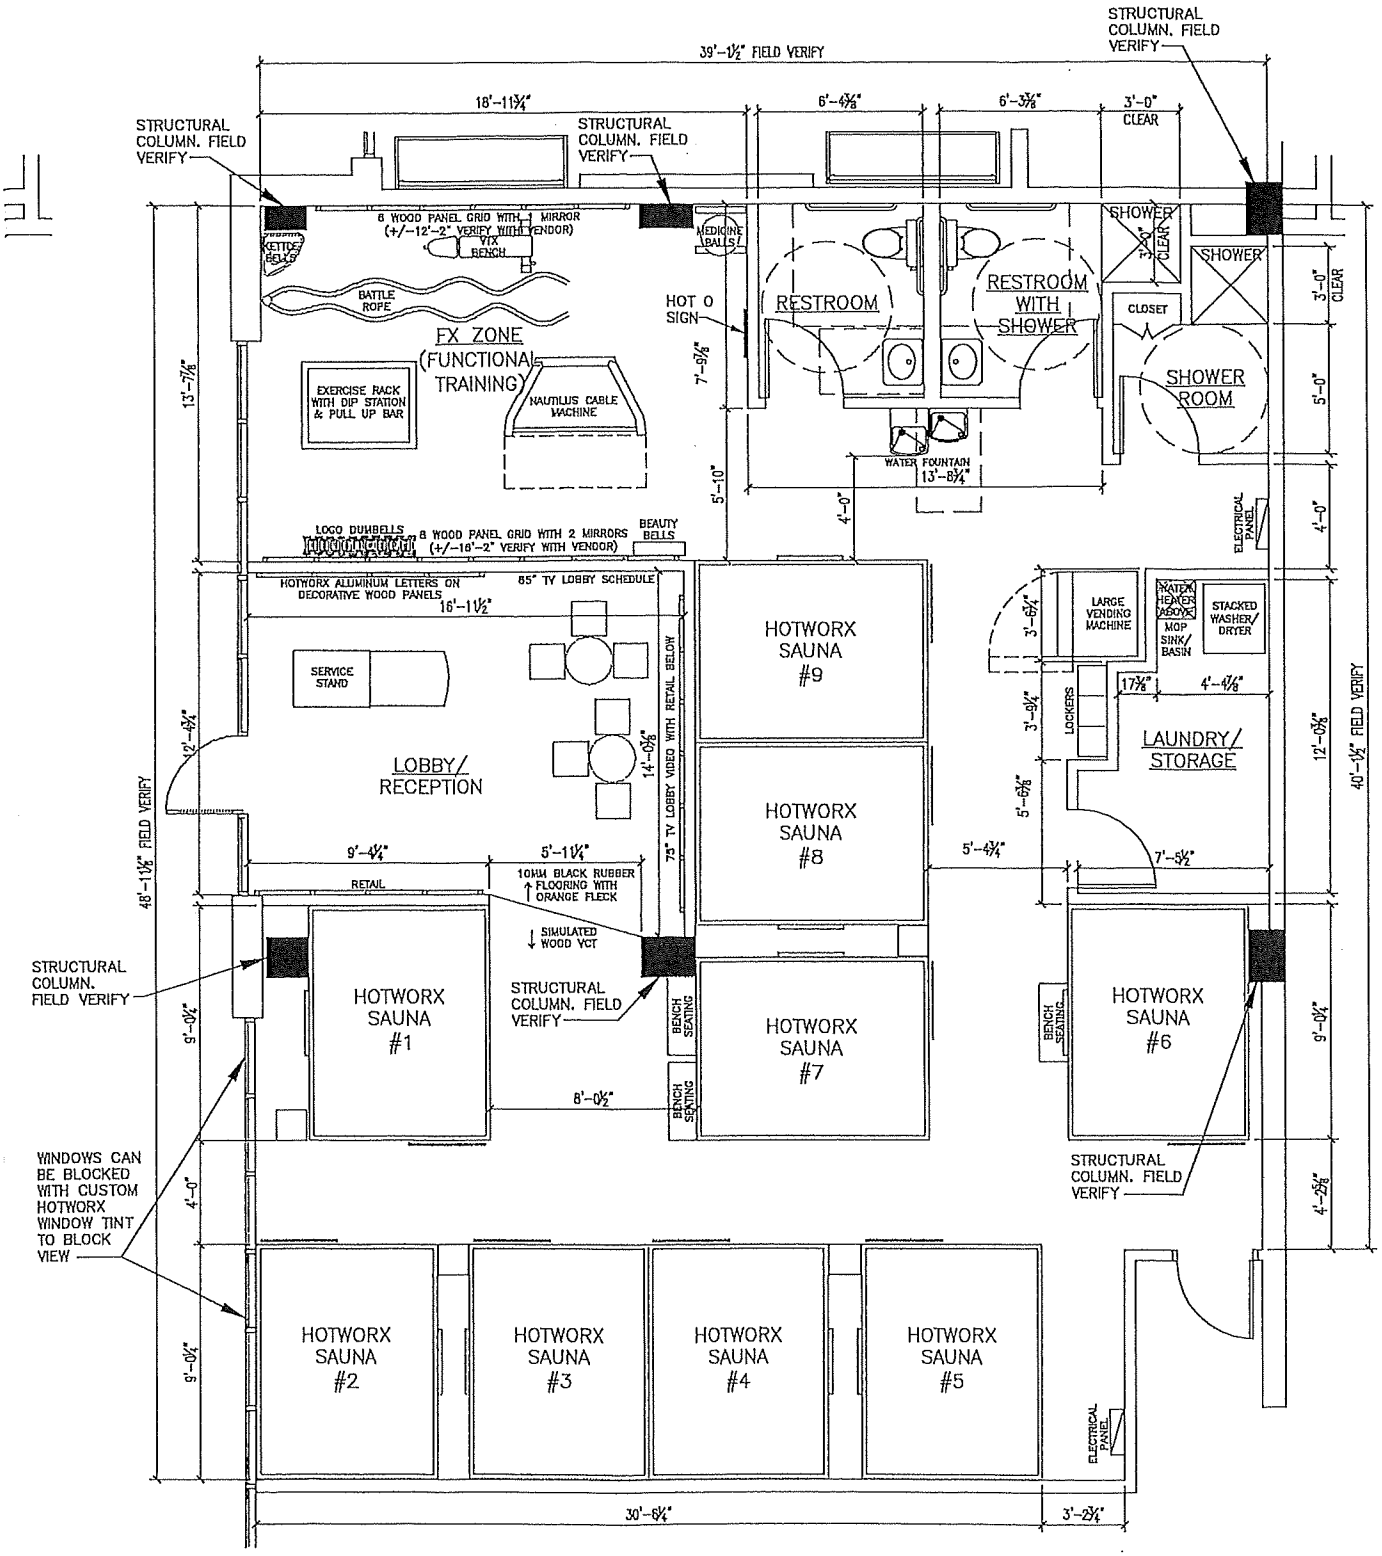

PROPOSED FLOORPLAN

SCALE 1/4"=1'-0"