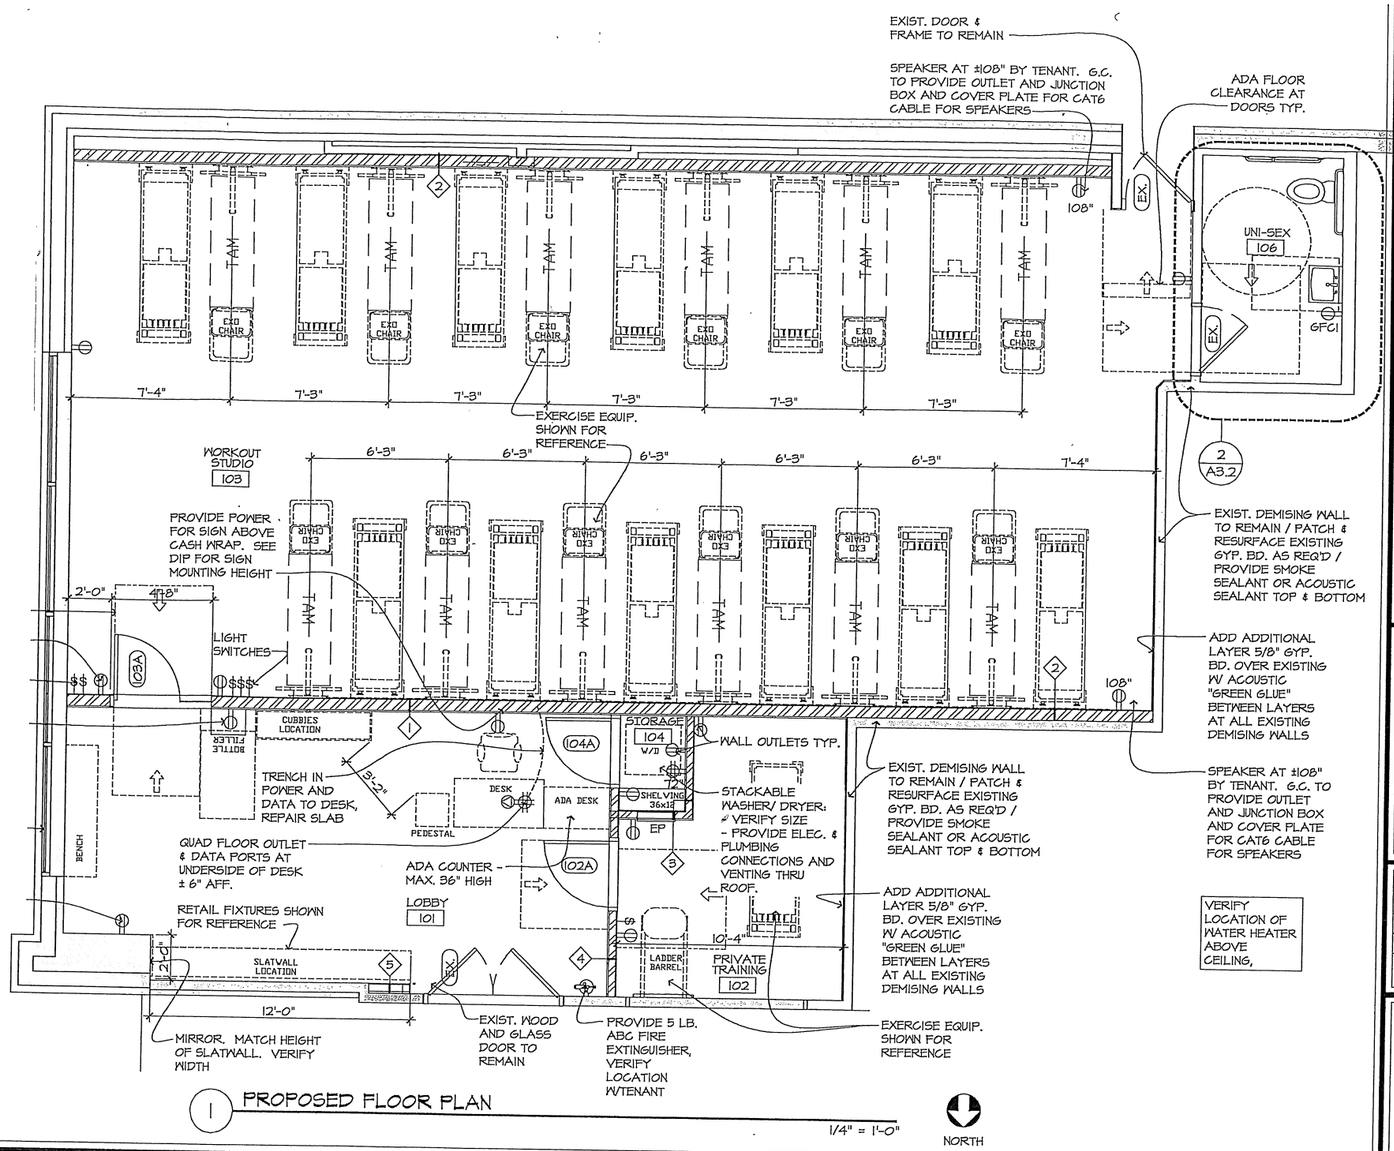

1 PROPOSED FLOOR PLAN

1/4" = 1'-0"

I hereby certify that this plan, specification, or report was prepared by me or under my direct supervision, and that I am a duly Licensed Architect under the laws of the State of Minnesota.

Printed Name: Kathy L. Anderson

Signature:

Date: 12-20-22 License #: 22285

CLUB PILATES

TENANT BUILD-OUT

757 Cleveland Ave S,
St Paul, MN 55116

FLOOR & DEMO PLAN / WALL TYPES / DOOR SCHEDULE

PROJECT NUMBER:	22-1071-01
ISSUED DATE:	12-20-22
DRAWN BY:	CM
CHECKED BY:	KA

A2.1

Architectural Consortium, L.L.C. 2022