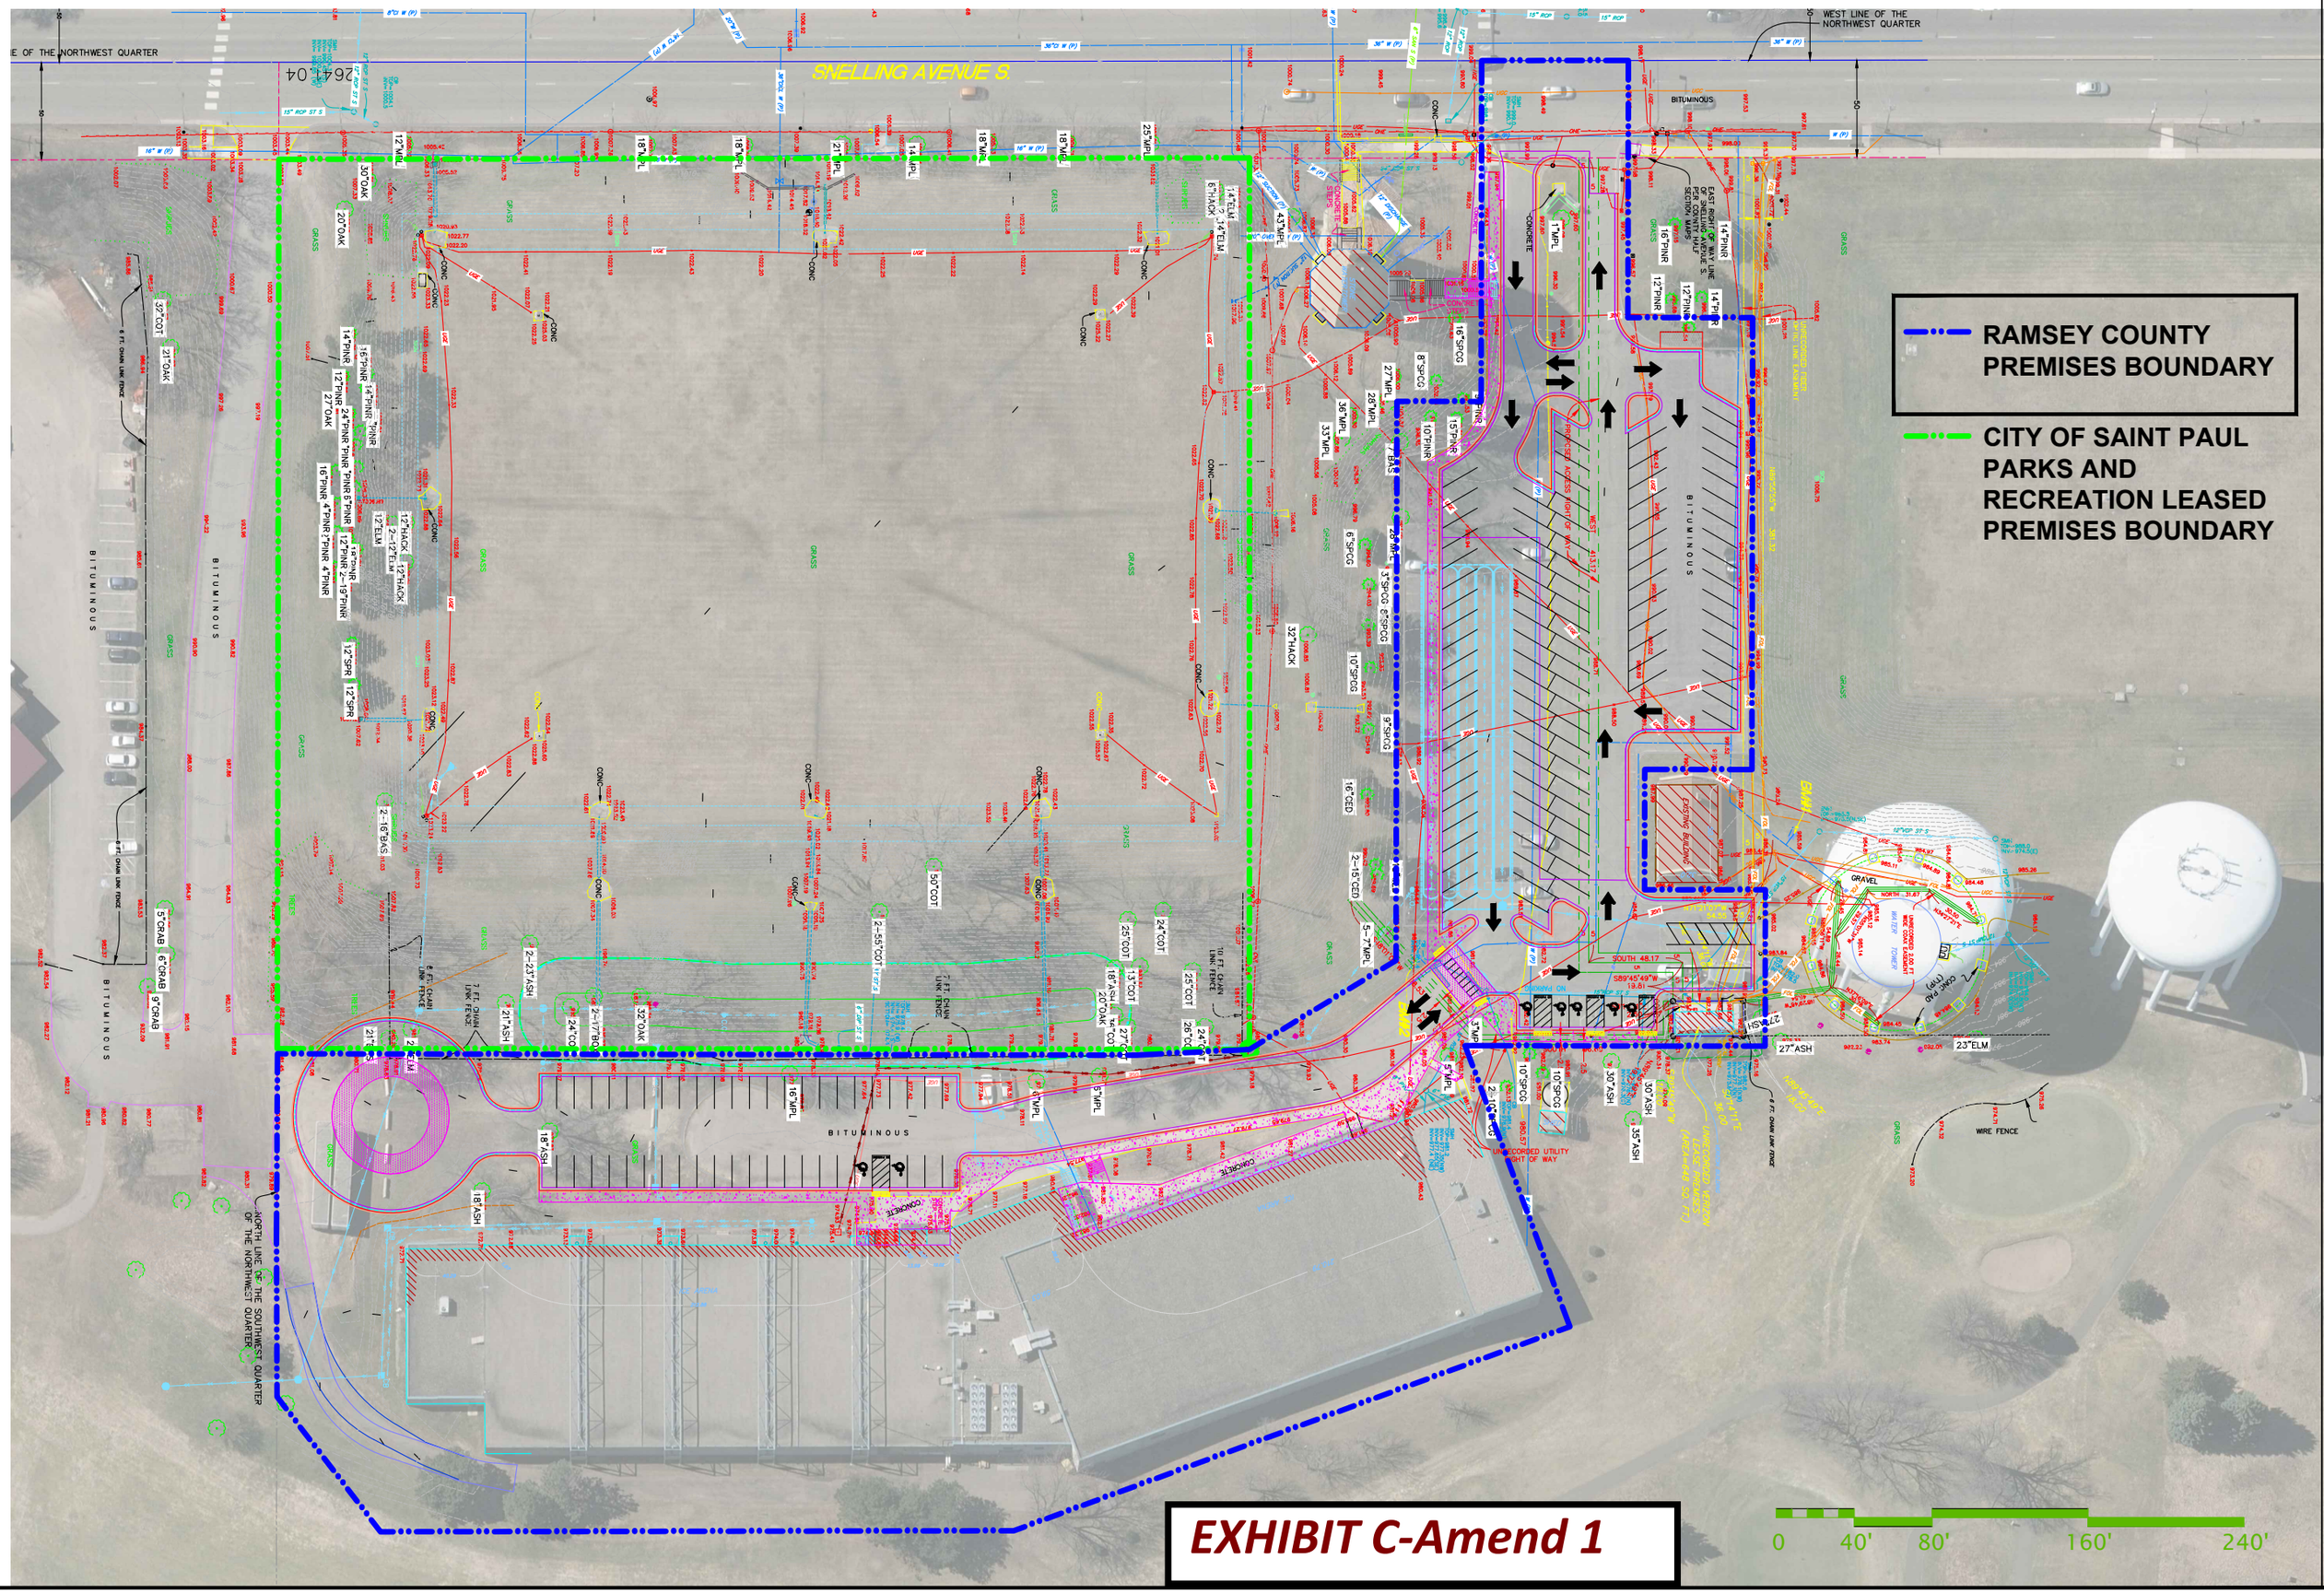

2021 HIGHLAND ARENA IMPROVEMENTS - EXHIBIT B