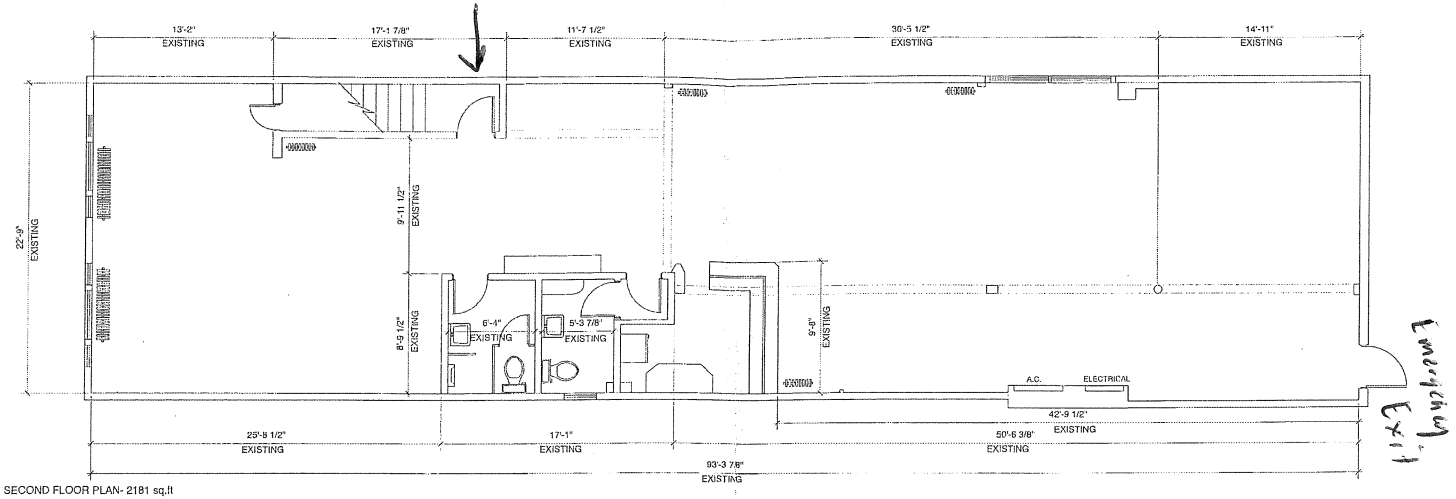

SECOND FLOOR PLAN- 2181 sq.ft

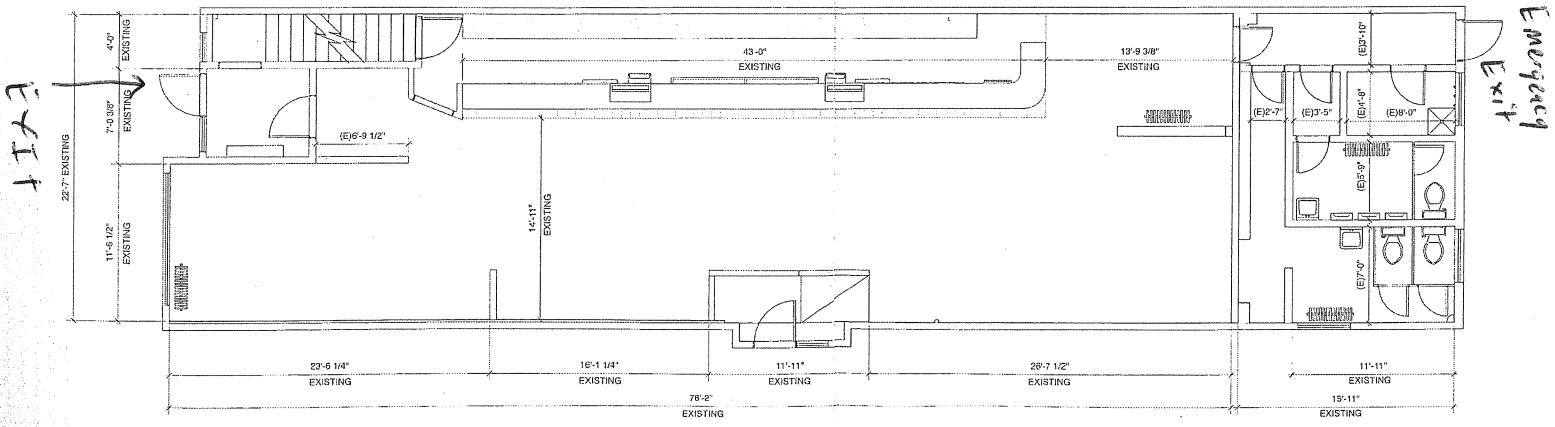

FIRST FLOOR PLAN- 2124 sq.ft

TOTAL BUILDING AREA: approx. 4305 sq.ft

NOTE: NOT A CONSTUCTION DOCUMENT

THIS IS NOT A CONSTRUCTION DOCUMENT. THE DRAFTPERSON ASSUMES NO LIABILITIES. FEILD VERIFY ALL DIMENSIONS.

1/4" = 1'-0"

N

EXISTING FLOOR PLANS

PROJECT: SCHWITZ
EDDIE BERTGES
956 PAYNE AVE.
ST. PAUL, MN.