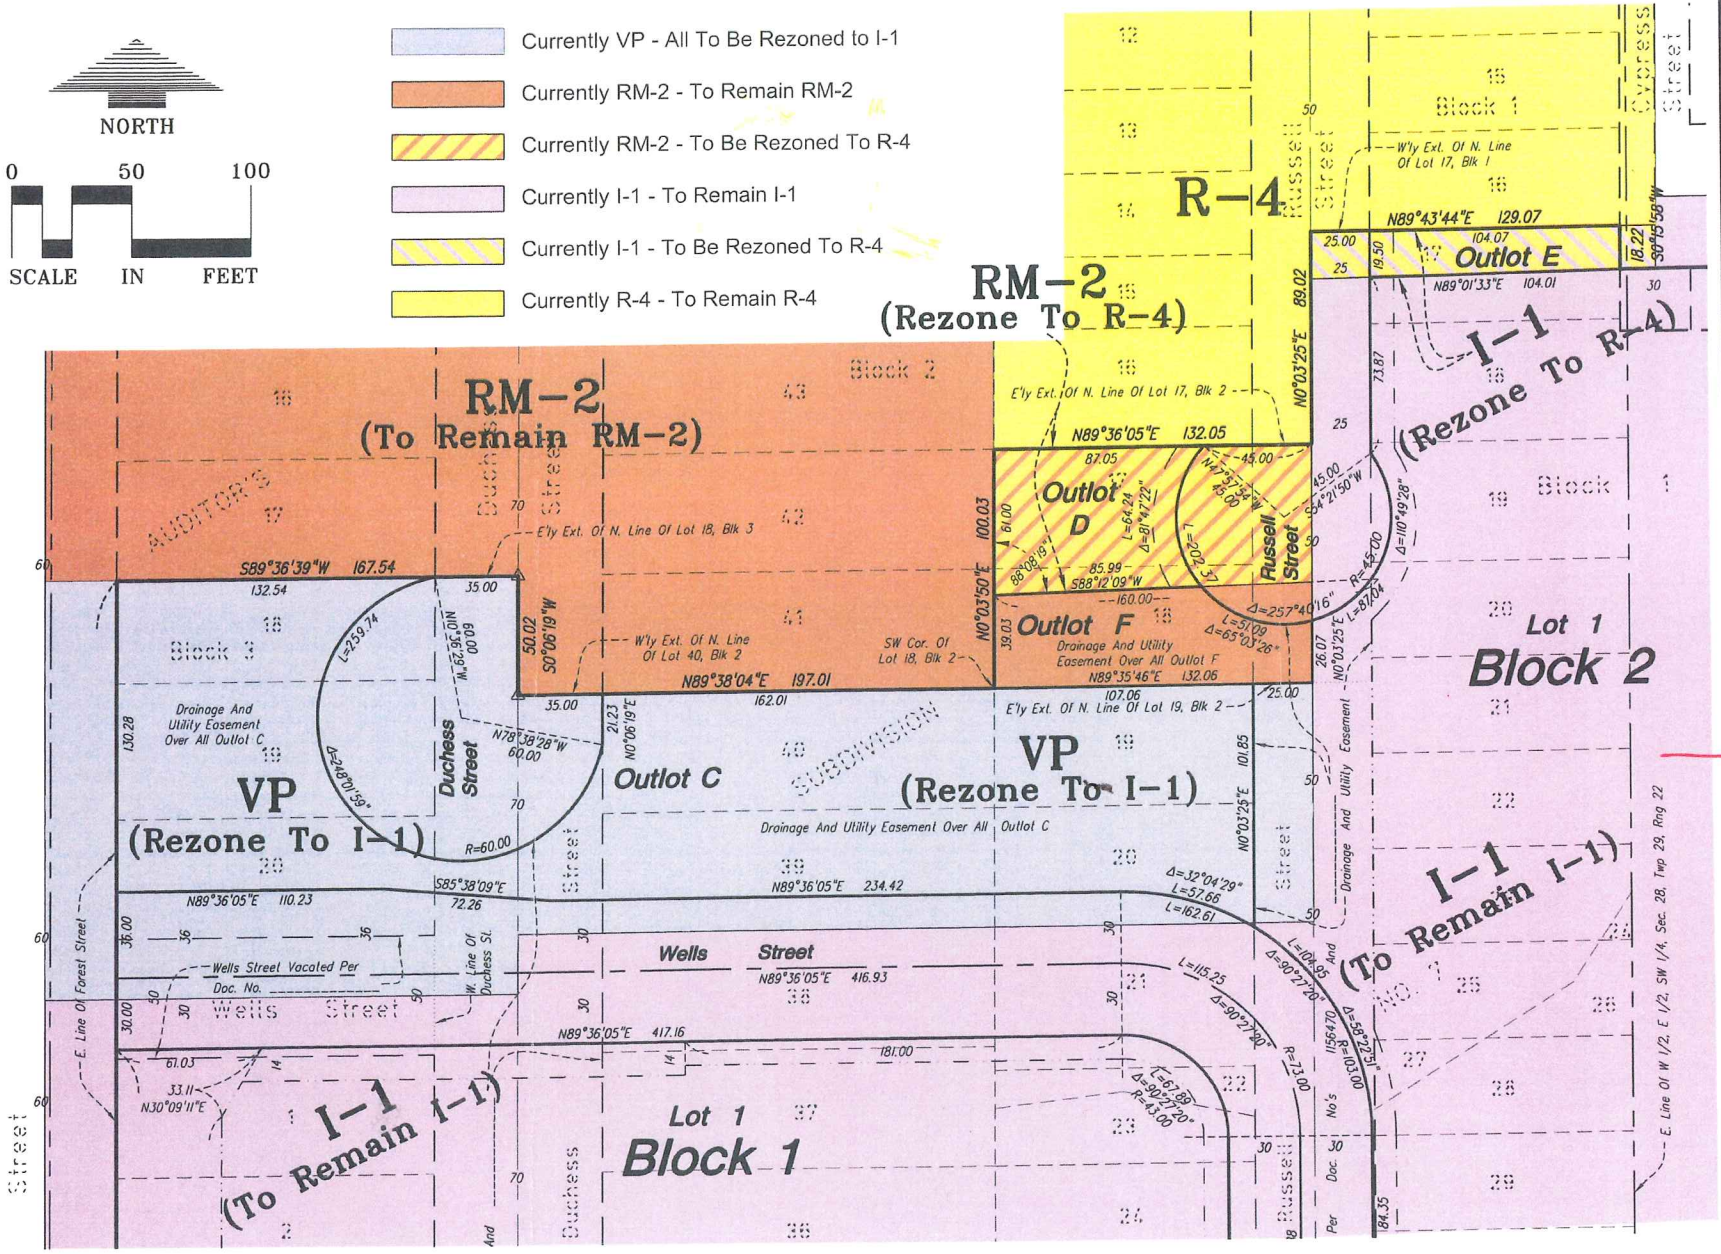

Project Name:
BEACON BLUFF
Parcel 5

BEACON BLUFF
St. Paul, Minnesota

Owner/Developer:
ST. PAUL PORT AUTHORITY
1400 Landmark Towers
345 St. Peter Street
St. Paul, MN 55102

Professional Services:
LOUCKS ASSOCIATES

CADD Qualification:

Revisions:

Engineer's Signature:

Quality Control:
N/A SFM
BEL

Vicinity Map:

Sheet Title:
Existing & Proposed Zoning

Project No.:
08-244

Sheet No.:
Sheet 1 of 2

Plotted: 10/03/2011 11:53 AM N:\08244\Hydro\Survey\Parcel 5