T2229 St. Paul Midway, MN \\ Proposed Plan

Capacity Summary:

- 1853 SF *(+238 SF Otsego)*
- 200 LF *(+23 LF Otsego)*
- 42 LF cooler *(+12 LF Otsego)*
- 800 Cubic Ft Stock *(+200 Otsego)*

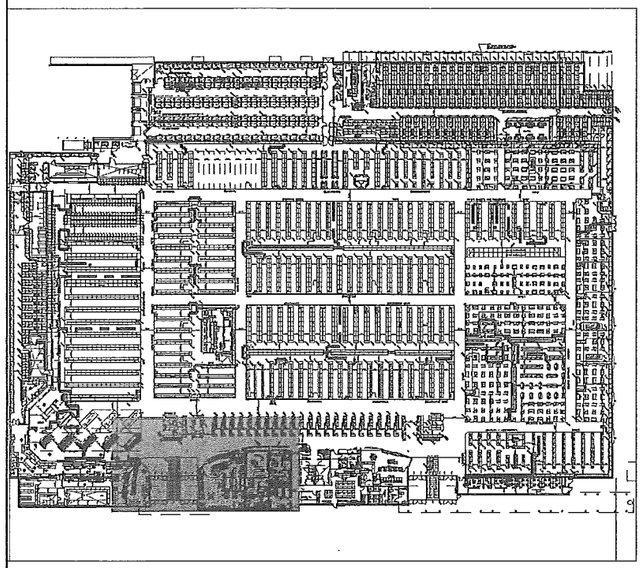

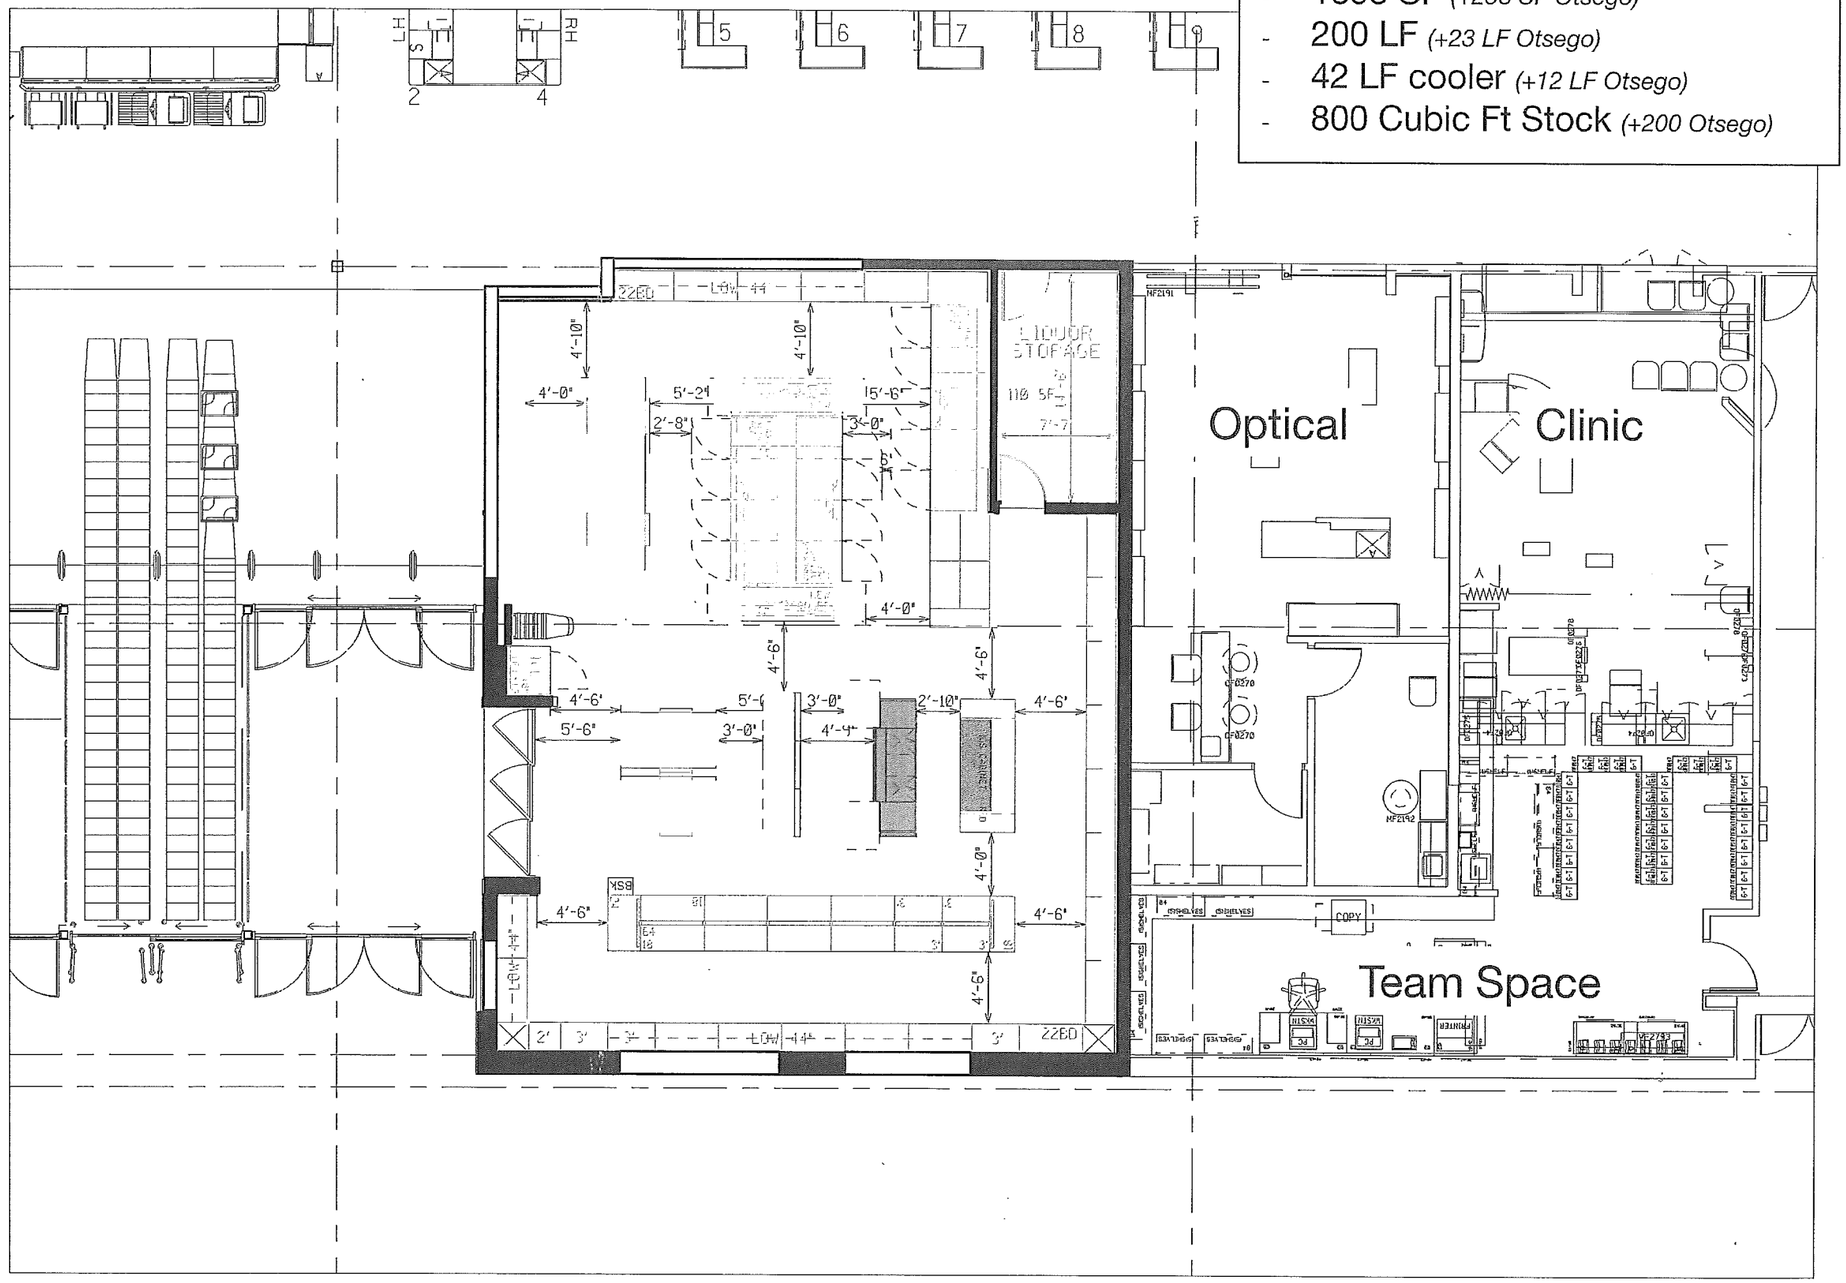

Checkout

Liquor Storage

Refrigeration

Focal / Seasonal Display

Bulk

Gondola