# EXHIBIT A

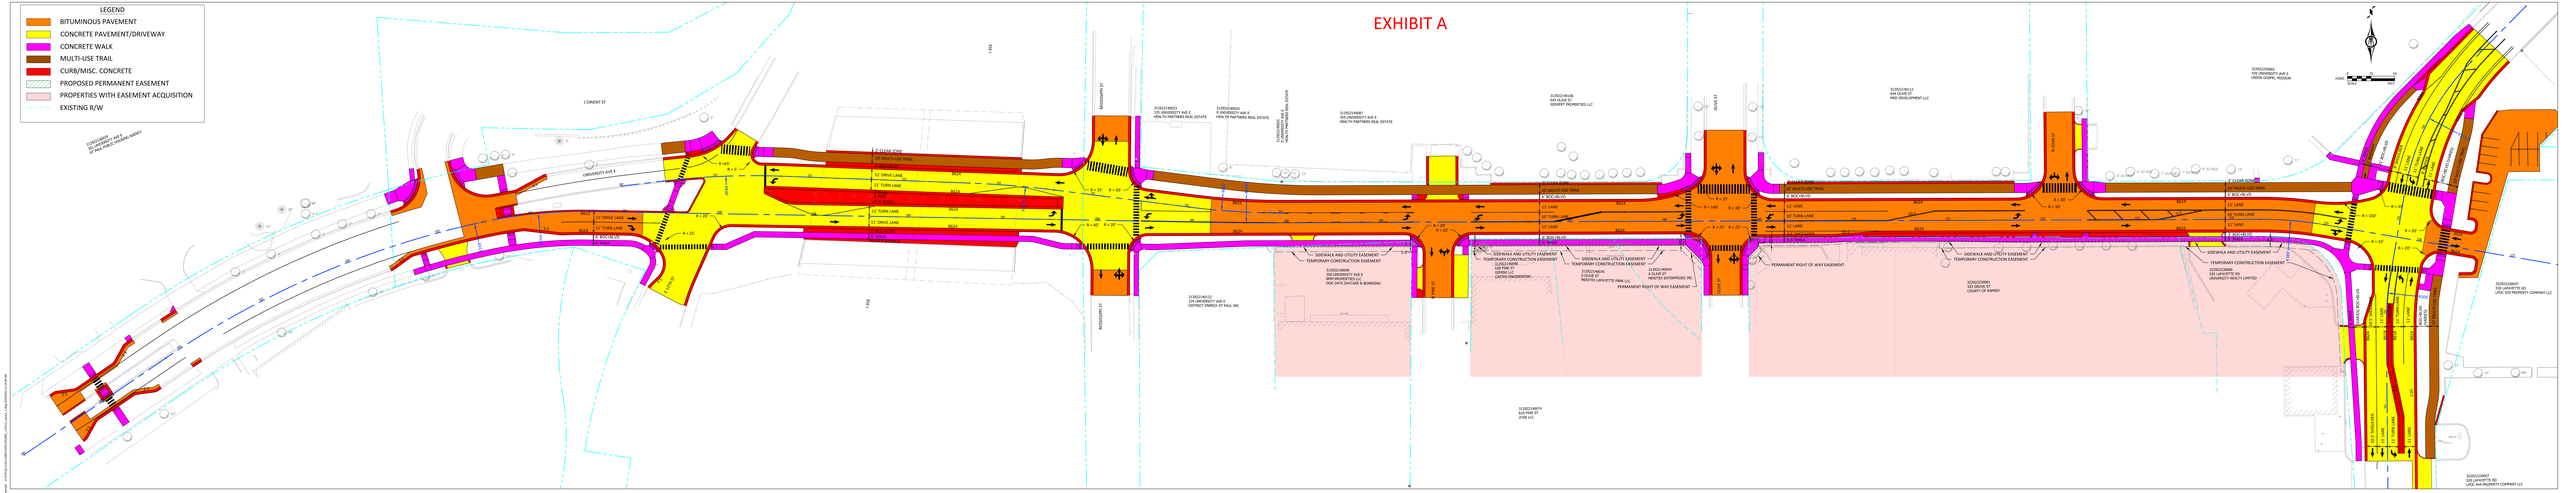


Preliminary DRAFT. Subject to change without notice.

**University Ave Reconstruction Project**
City of Saint Paul, Minnesota

**Figure 1: Layout**
May 2025