Exhibit B

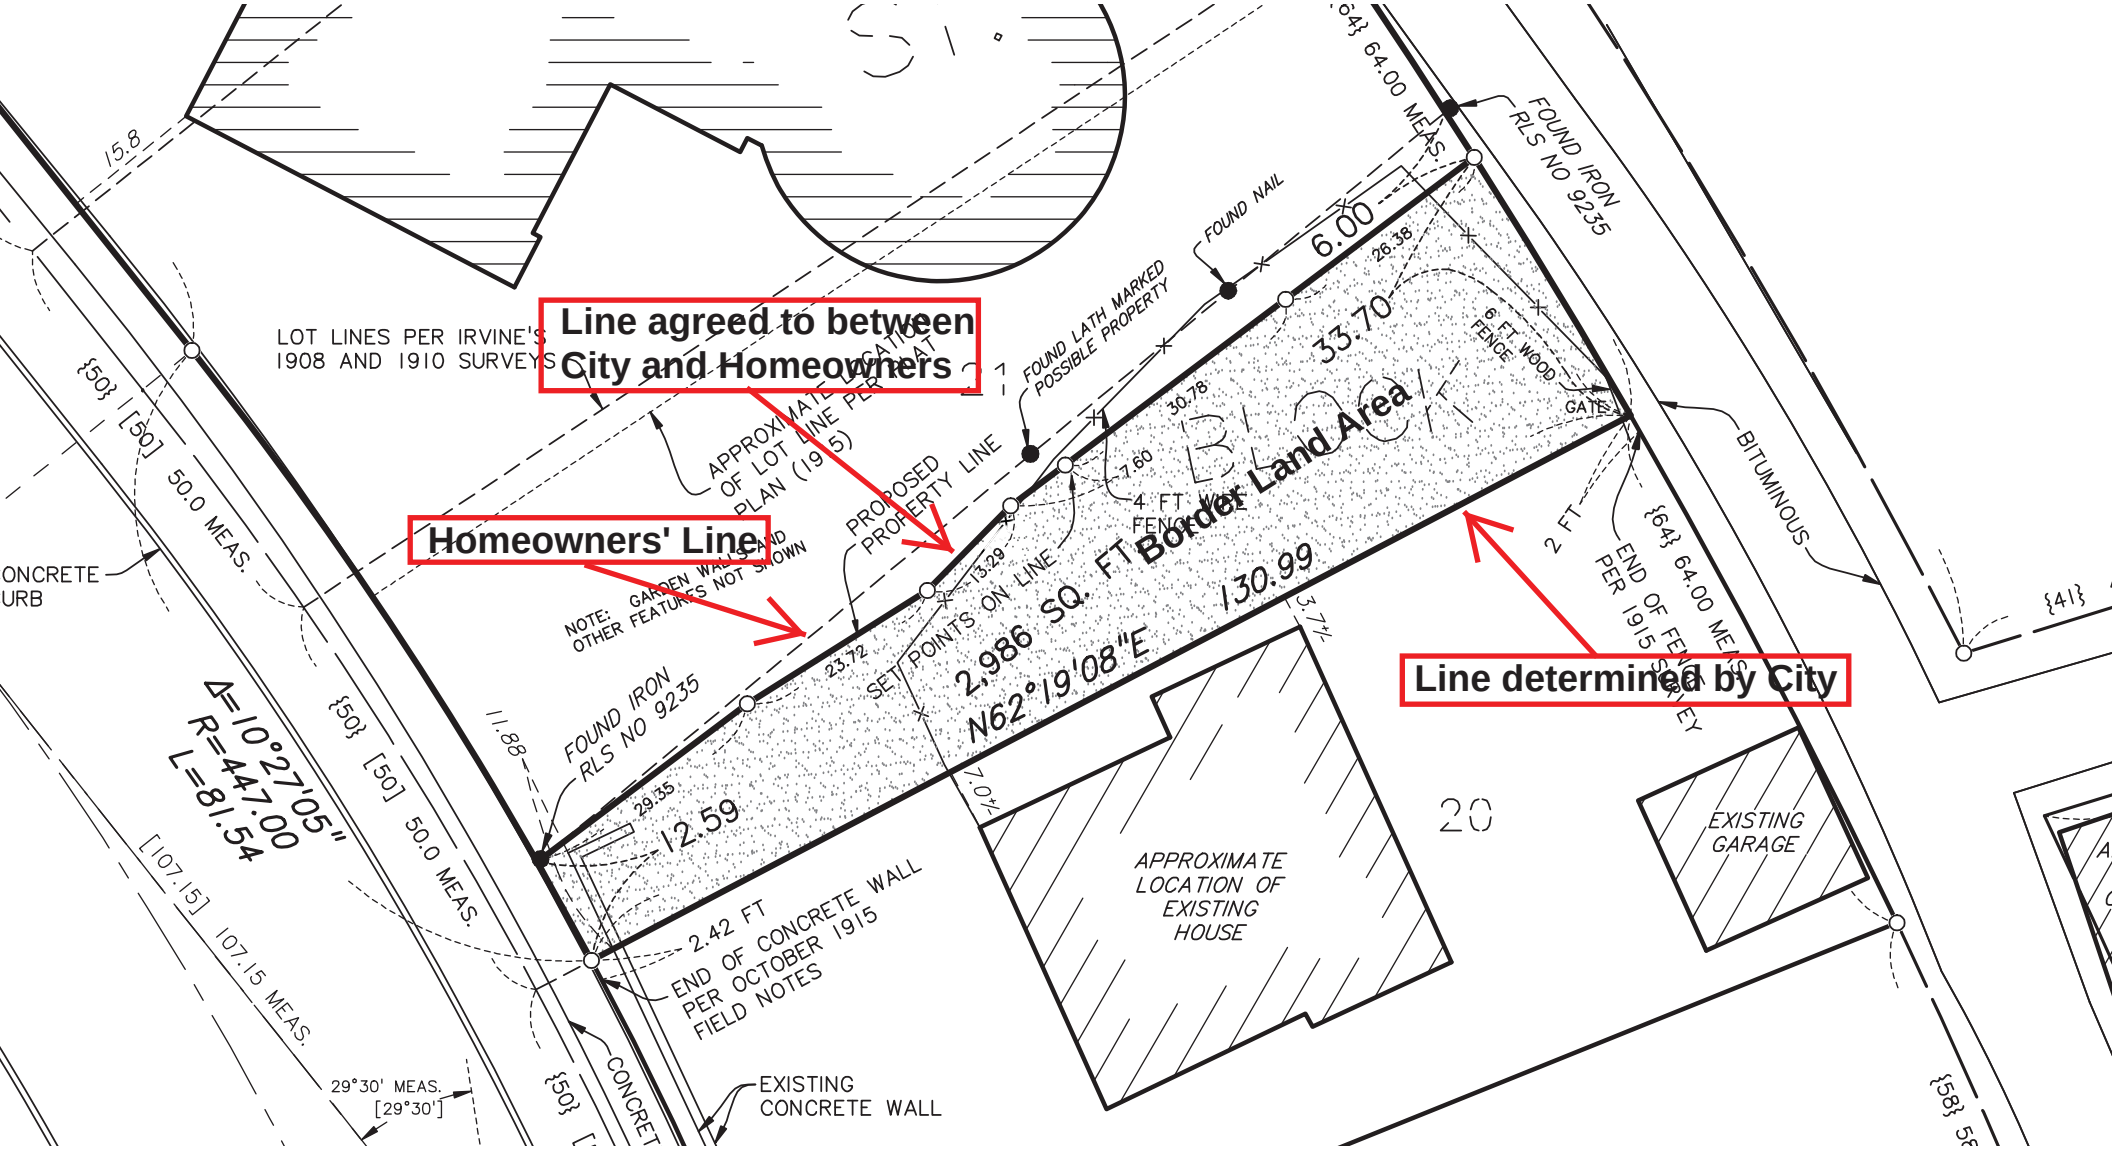
Line agreed to between City and Homeowners
Homeowners' Line
Line determined by City
Border Land Area
2,986 SQ. FT
N62°19'08"E
130.99
12.59
33.70
6.00
LOT LINES PER IRVINE'S 1908 AND 1910 SURVEYS
APPROXIMATE LOCATION OF LOT LINE PER PLAT PLAN (1915)
PROPOSED PROPERTY LINE
FOUND LATH MARKED POSSIBLE PROPERTY
FOUND NAIL
FOUND IRON RLS NO 9235
SET POINTS ON LINE
NOTE: GARDEN WALLS AND OTHER FEATURES NOT SHOWN
4 FT WOOD FENCE
6 FT WOOD FENCE
GATE
2 FT
END OF FENCE PER 1915 SURVEY
{64} 64.00 MEAS.
BITUMINOUS
APPROXIMATE LOCATION OF EXISTING HOUSE
EXISTING GARAGE
20
2.42 FT
END OF CONCRETE WALL PER OCTOBER 1915 FIELD NOTES
EXISTING CONCRETE WALL
CONCRETE CURB
{50} [50] 50.0 MEAS.
Δ=10°27'05"
R=447.00
L=81.54
[107.15] 107.15 MEAS.
29°30' MEAS. [29°30']