LAYOUT for OPEN HOUSE 9/22/2011
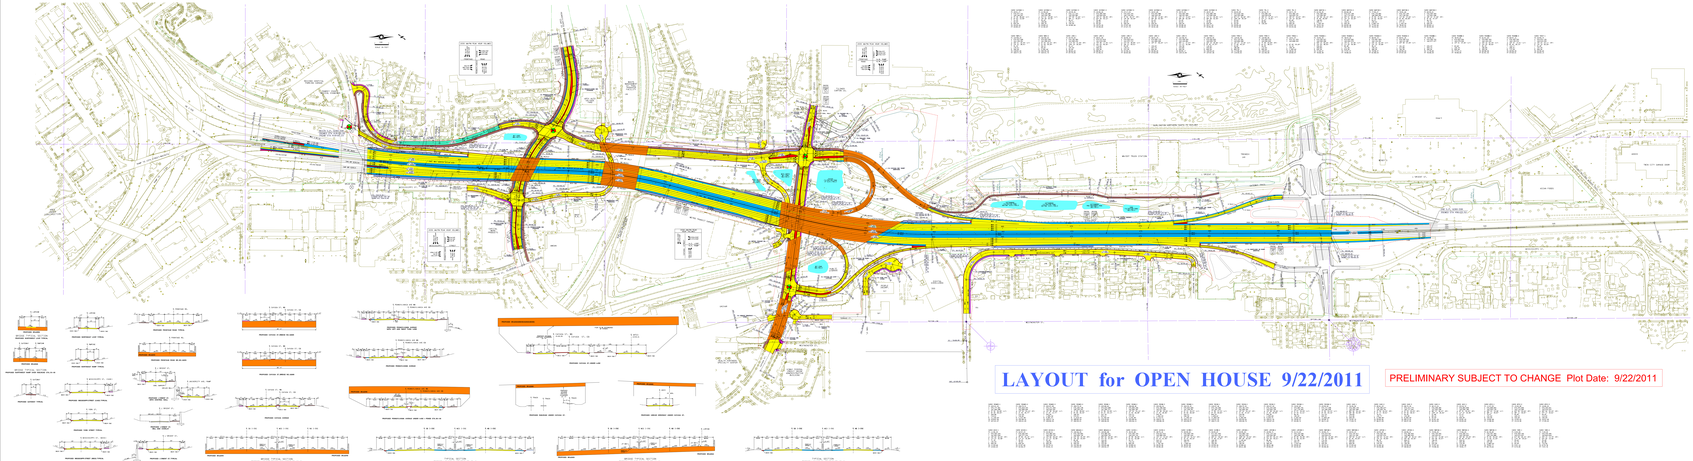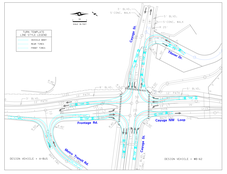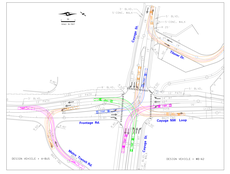
PRELIMINARY SUBJECT TO CHANGE Plot Date: 9/22/2011