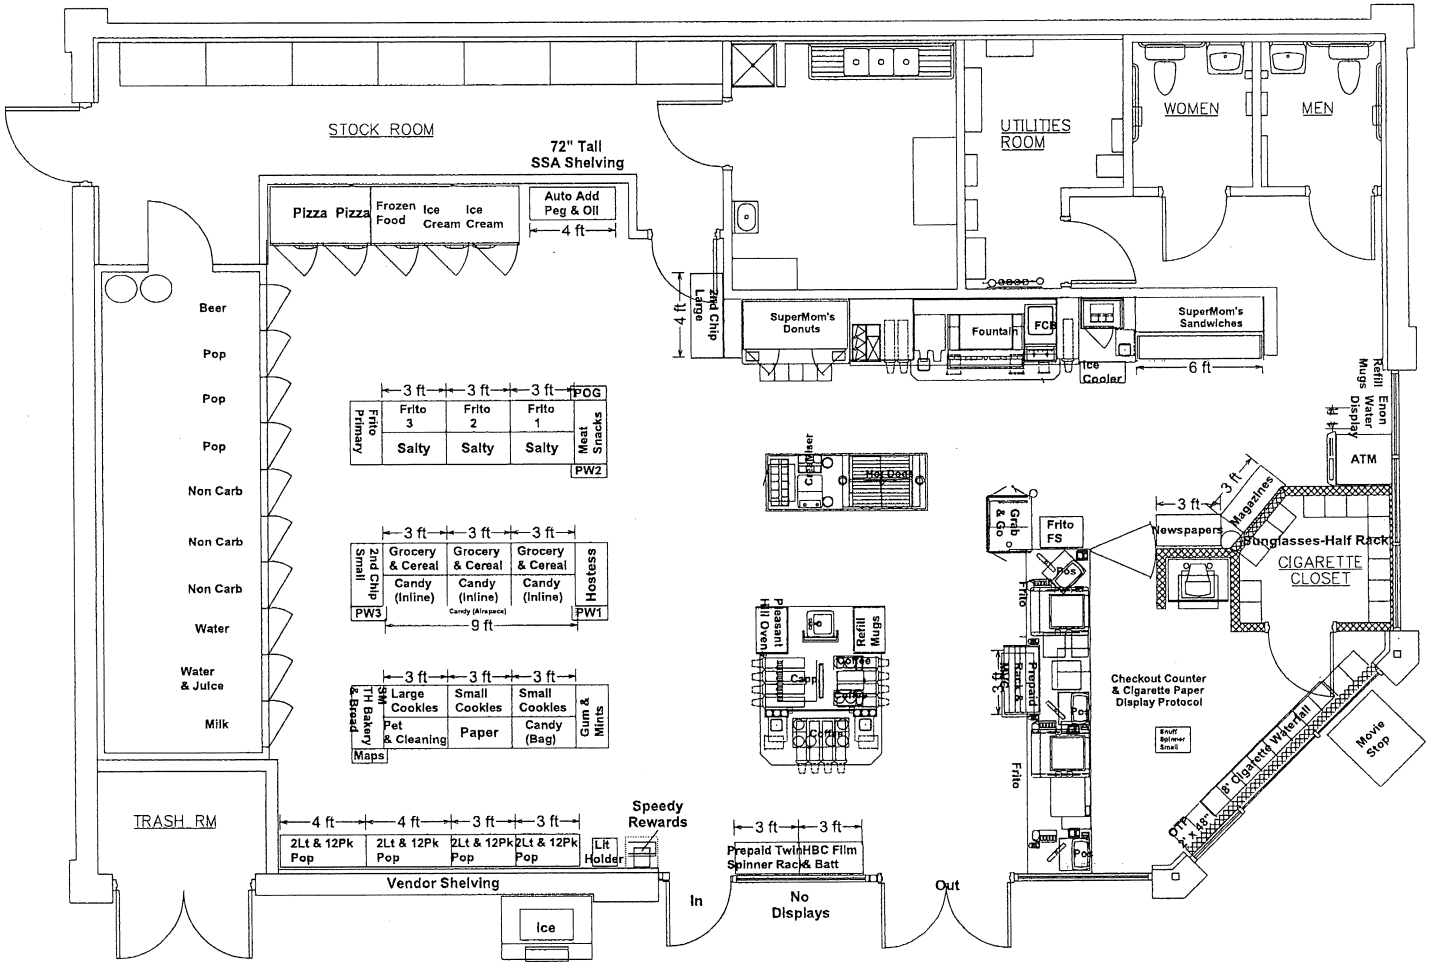

Building Type: Large Non Standard V3

SSA Store # 4358

St Paul, Mn

ProFloor 5/19/2004

Last Modified: 7/22/2010

(4358 07142010)