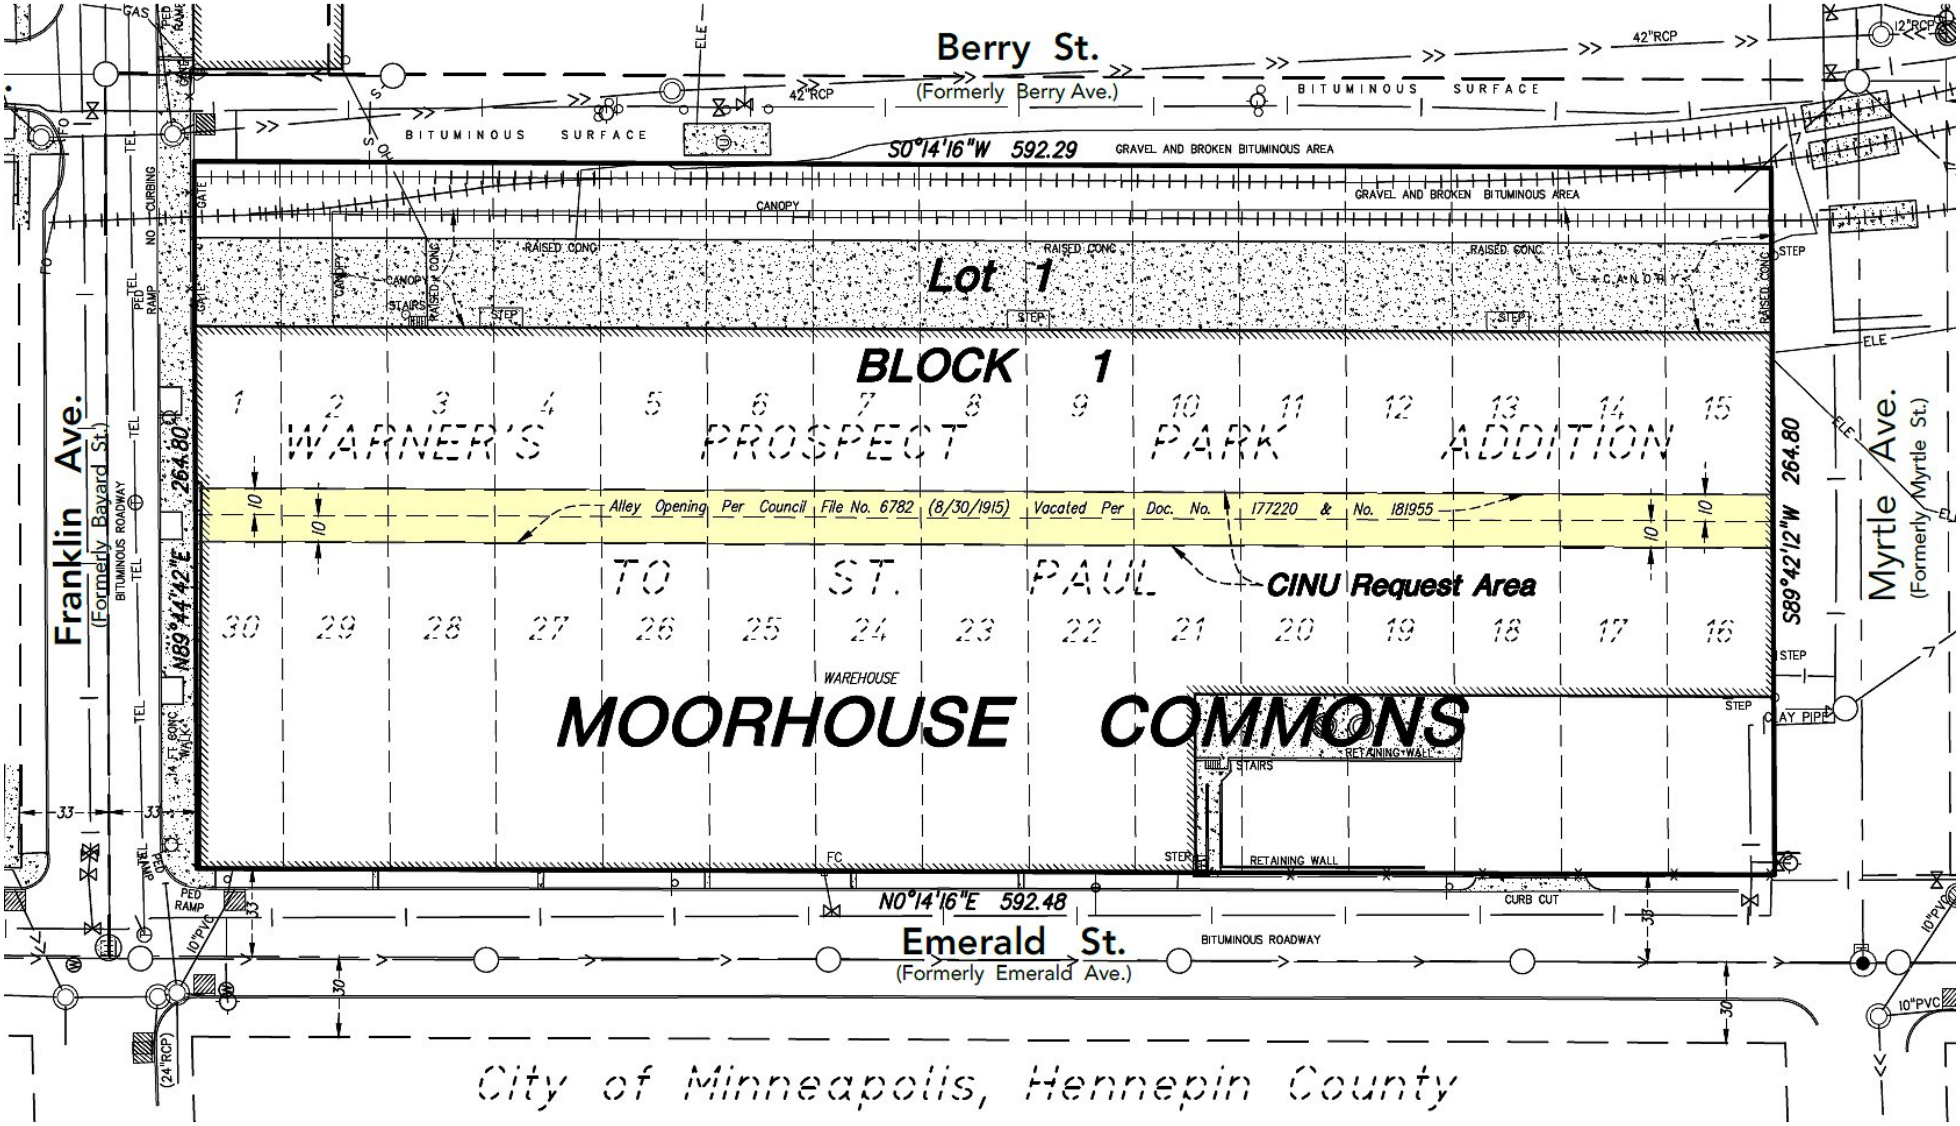
Berry St.
(Formerly Berry Ave.)
42"RCP
BITUMINOUS SURFACE
S0°14'16"W 592.29
GRAVEL AND BROKEN BITUMINOUS AREA
CANOPY
Lot 1
BLOCK 1
WARNER'S PROSPECT PARK ADDITION
Alley Opening Per Council File No. 6782 (8/30/1915) Vacated Per Doc. No. 177220 & No. 181955
TO ST. PAUL
CINU Request Area
WAREHOUSE
MOORHOUSE COMMONS
RETAINING WALL
STAIRS
CURB CUT
N0°14'16"E 592.48
Emerald St.
(Formerly Emerald Ave.)
BITUMINOUS ROADWAY
Franklin Ave.
(Formerly Bayard St.)
N89°44'42"E 264.80
Myrtle Ave.
(Formerly Myrtle St.)
S89°42'12"W 264.80
City of Minneapolis, Hennepin County