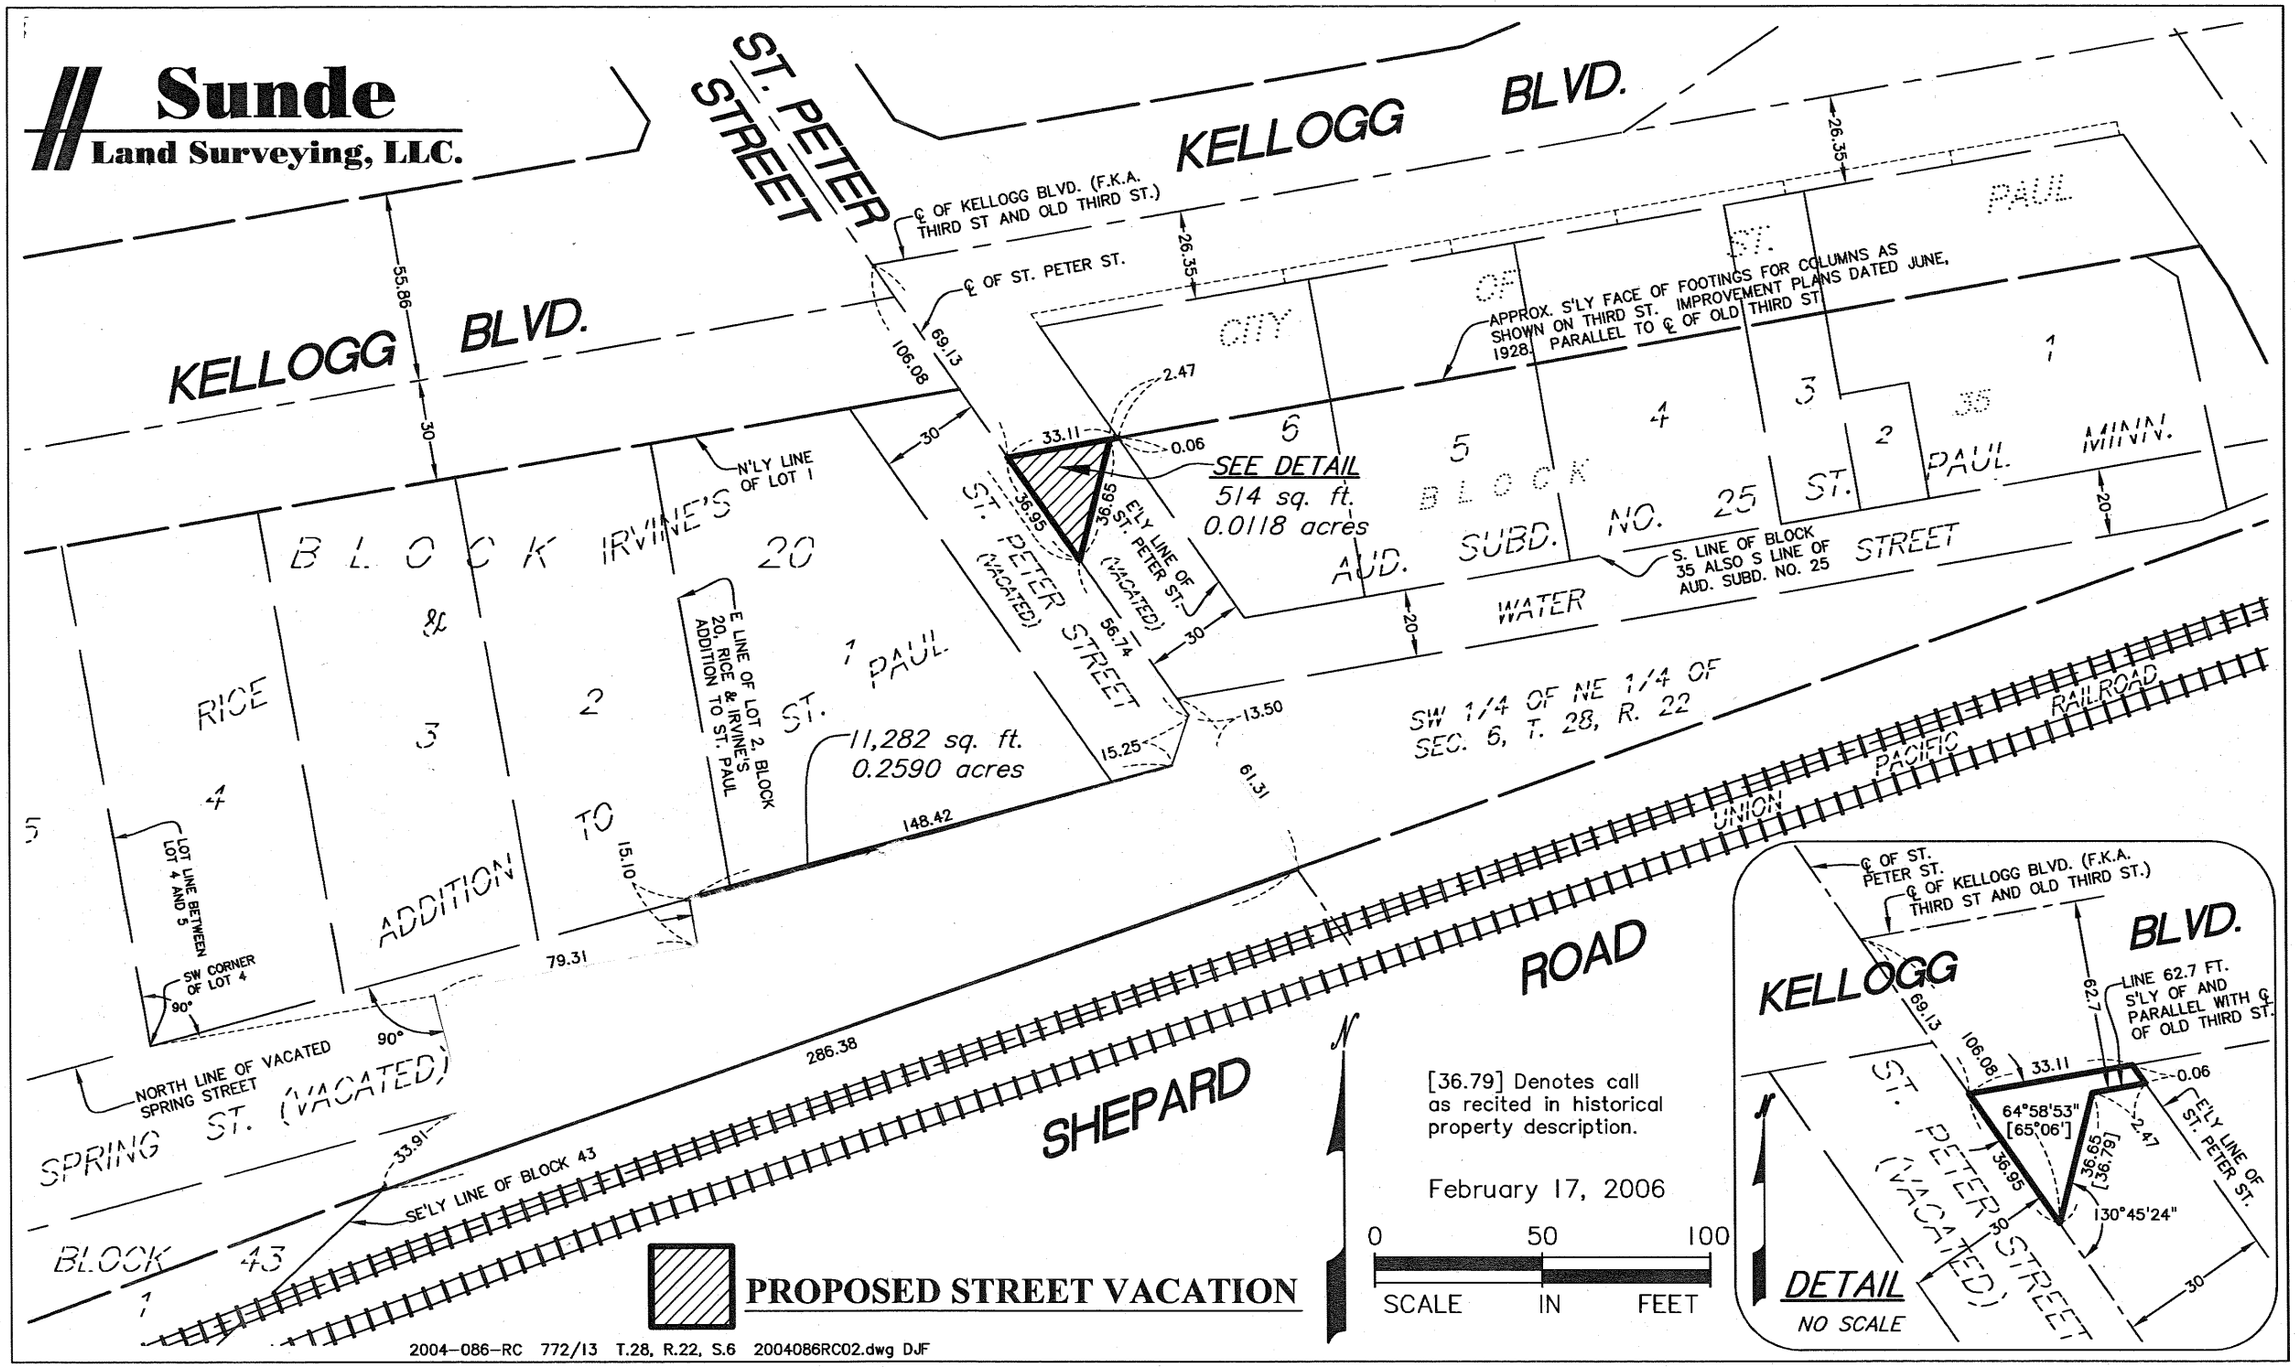
Sunde
Land Surveying, LLC.
ST. PETER STREET
KELLOGG BLVD.
℄ OF KELLOGG BLVD. (F.K.A. THIRD ST AND OLD THIRD ST.)
℄ OF ST. PETER ST.
26.35
55.86
30
106.08
69.13
APPROX. S'LY FACE OF FOOTINGS FOR COLUMNS AS SHOWN ON THIRD ST. IMPROVEMENT PLANS DATED JUNE, 1928, PARALLEL TO ℄ OF OLD THIRD ST.
CITY OF ST. PAUL
N'LY LINE OF LOT 1
2.47
33.11
0.06
SEE DETAIL
514 sq. ft.
0.0118 acres
36.65
36.95
E'LY LINE OF ST. PETER ST. (VACATED)
ST. PETER STREET (VACATED)
56.74
30
20
S. LINE OF BLOCK 35 ALSO S LINE OF AUD. SUBD. NO. 25
BLOCK 35 MINN. ST. PAUL
BLOCK 5 AUD. SUBD. NO. 25
WATER STREET
BLOCK IRVINE'S 20 & RICE & 2 & 3 & 4 ADDITION TO ST. PAUL
E LINE OF LOT 2, BLOCK 20, RICE & IRVINE'S ADDITION TO ST. PAUL
11,282 sq. ft.
0.2590 acres
13.50
15.25
61.31
148.42
15.10
79.31
LOT LINE BETWEEN LOT 4 AND 5
SW CORNER OF LOT 4
90°
90°
NORTH LINE OF VACATED SPRING STREET
SPRING ST. (VACATED)
286.38
33.91
SE'LY LINE OF BLOCK 43
BLOCK 43
SW 1/4 OF NE 1/4 OF SEC. 6, T. 28, R. 22
RAILROAD
PACIFIC
UNION
SHEPARD ROAD
N
[36.79] Denotes call as recited in historical property description.
February 17, 2006
0 50 100
SCALE IN FEET
PROPOSED STREET VACATION
2004-086-RC 772/13 T.28, R.22, S.6 2004086RC02.dwg DJF
℄ OF ST. PETER ST.
℄ OF KELLOGG BLVD. (F.K.A. THIRD ST AND OLD THIRD ST.)
KELLOGG BLVD.
LINE 62.7 FT. S'LY OF AND PARALLEL WITH ℄ OF OLD THIRD ST.
62.7
69.13
106.08
33.11
0.06
64°58'53" [65°06']
2.47
E'LY LINE OF ST. PETER ST.
36.65 [36.79]
36.95
130°45'24"
ST. PETER STREET (VACATED)
30
30
DETAIL
NO SCALE