EXHIBIT A

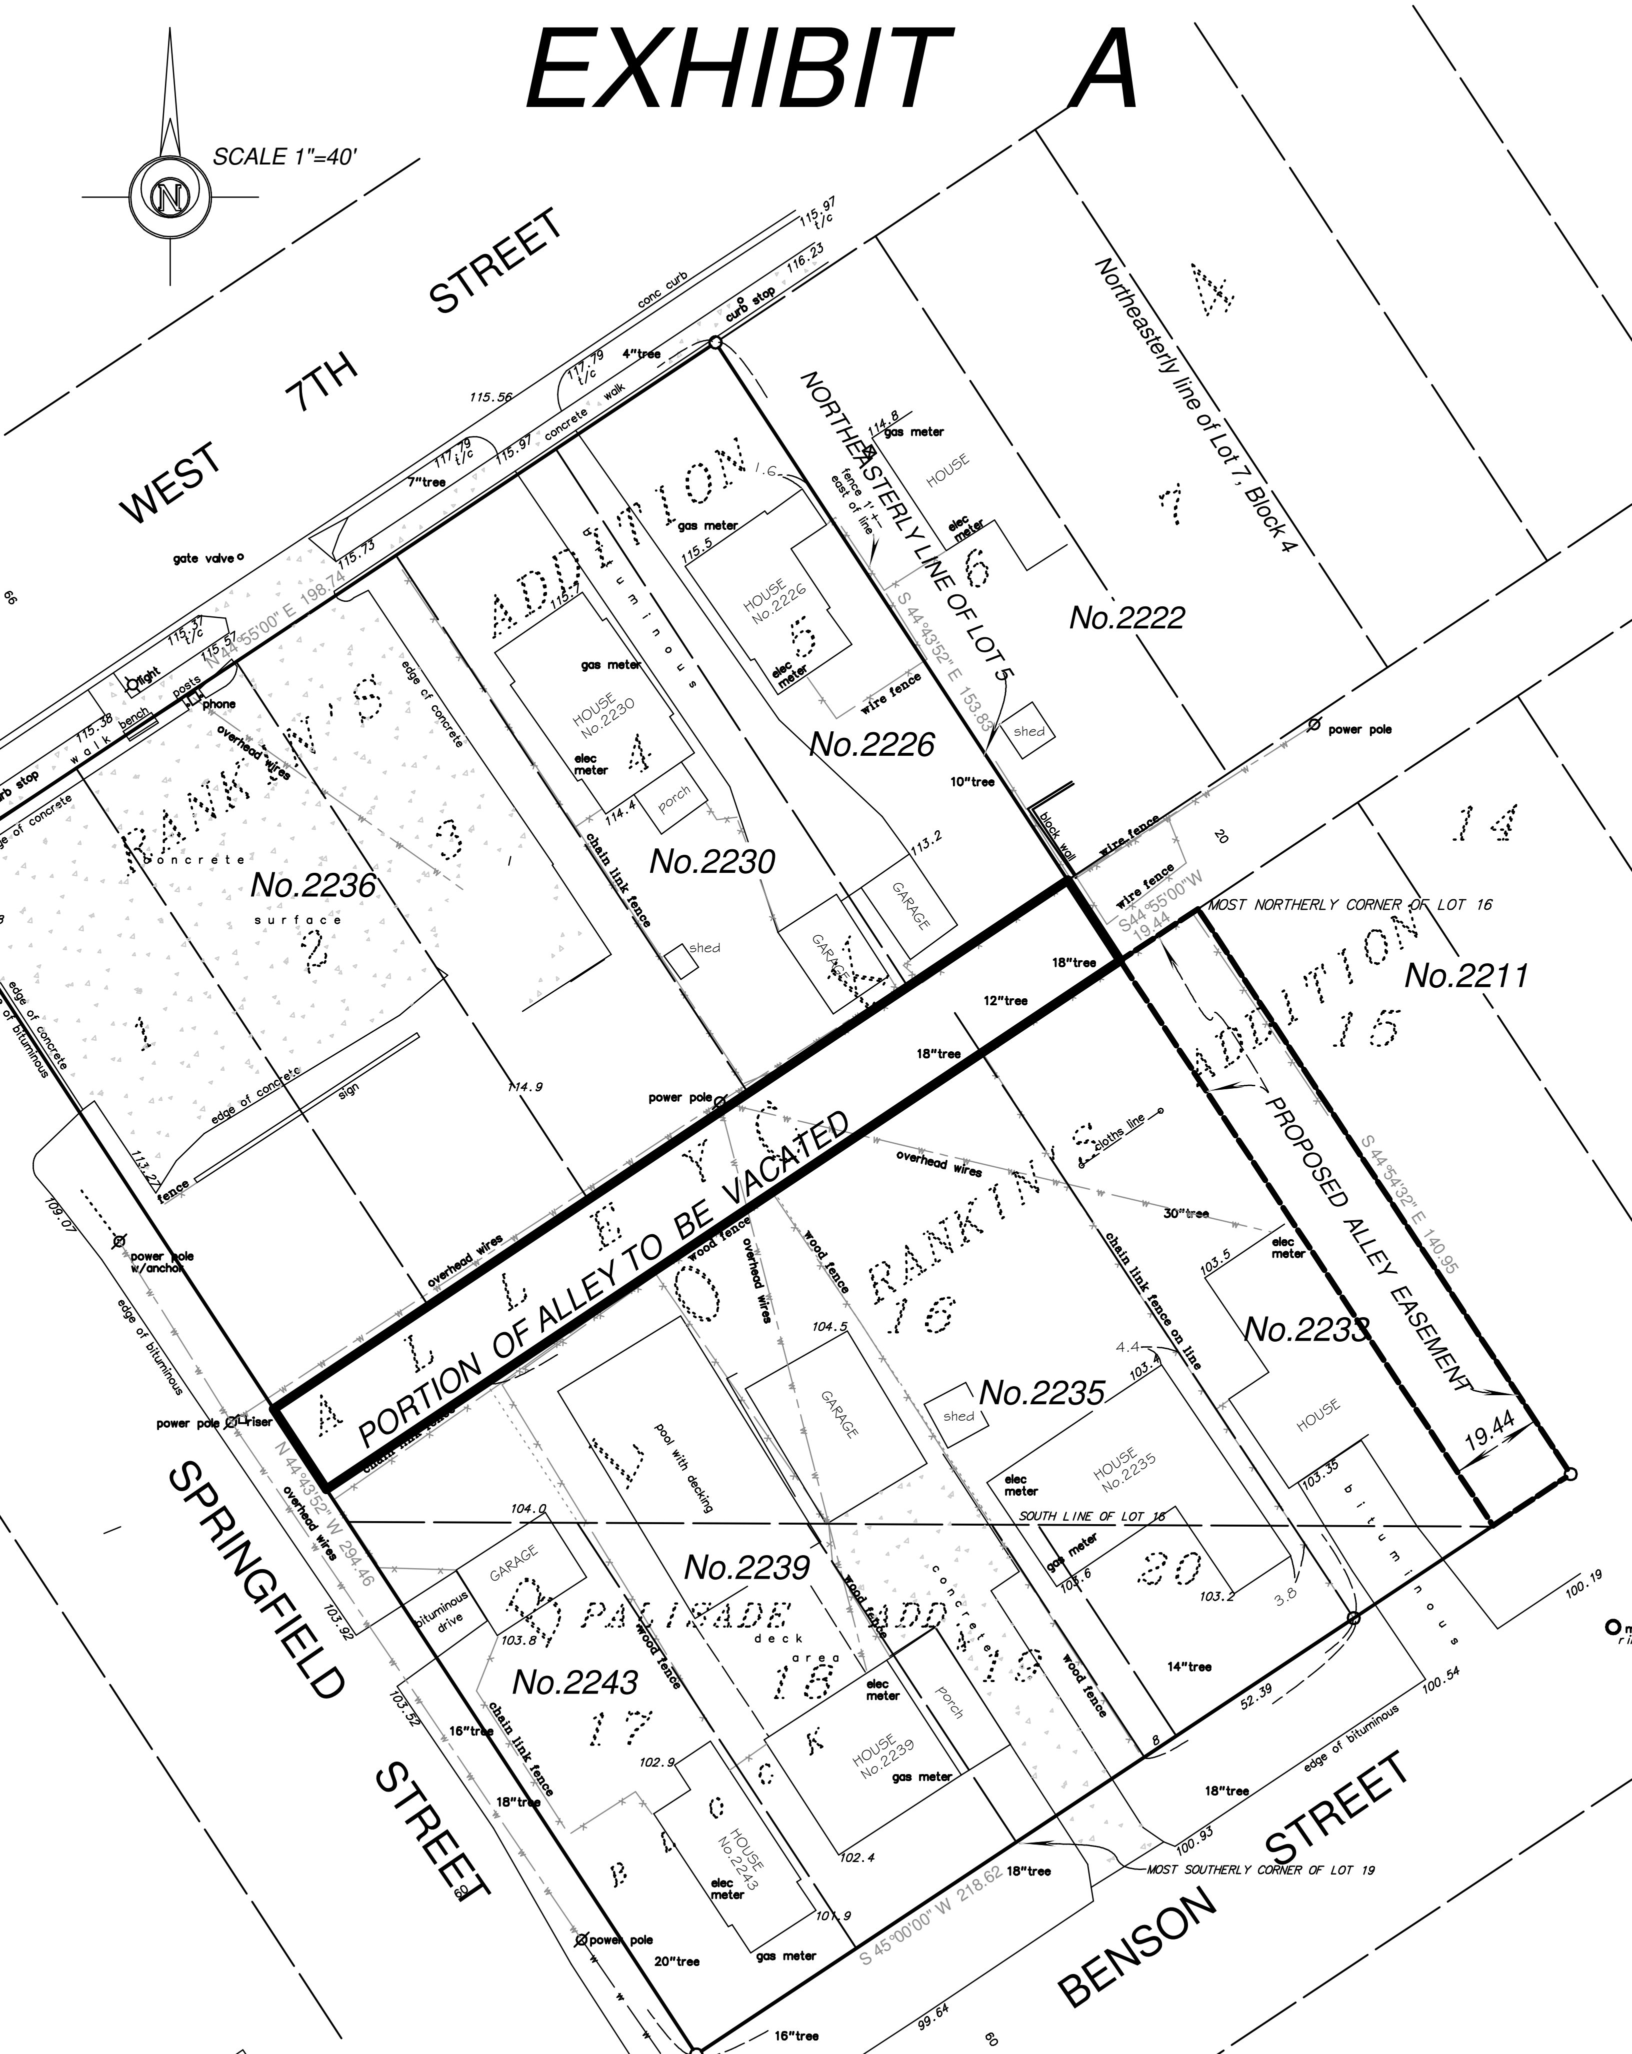

SCALE 1"=40'
N
WEST 7TH STREET
SPRINGFIELD STREET
BENSON STREET
PORTION OF ALLEY TO BE VACATED
PROPOSED ALLEY EASEMENT
NORTHEASTERLY LINE OF LOT 5
Northeasterly line of Lot 7, Block 4
MOST NORTHERLY CORNER OF LOT 16
MOST SOUTHERLY CORNER OF LOT 19
SOUTH LINE OF LOT 15
RANKIN'S ADDITION
ALLEY
RANKIN'S
ADDITION
PALISADE ADDITION
No.2222
No.2226
No.2230
No.2236
No.2211
No.2233
No.2235
No.2239
No.2243
HOUSE No.2226
HOUSE No.2230
HOUSE No.2235
HOUSE No.2239
HOUSE No.2243
HOUSE
GARAGE
shed
porch
N 44°55'00" E 198.74
S 44°43'52" E 153.83
S44°55'00"W 19.44
S 44°54'32" E 140.95
N 44°43'52" W 294.46
S 45°00'00" W 218.62
19.44
power pole
overhead wires
chain link fence
wood fence
wire fence
pool with decking
concrete surface
edge of concrete
edge of bituminous
bituminous drive
gas meter
elec meter