


2 A150 Reference Furniture Plan - Second Floor
1/8" = 1'-0"

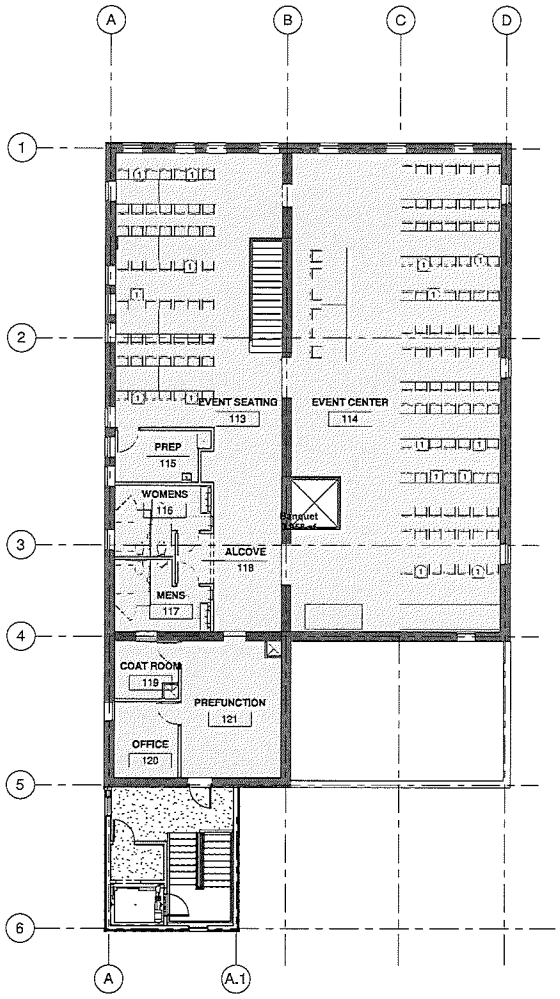


1 A150 Reference Furniture Plan - Ground Floor
1/8" = 1'-0"

**FURNITURE, FIXTURES & EQUIPMENT NOTES**

1. FURNITURE SHOWN FOR REFERENCE ONLY
2. ALL FFE PROVIDED BY OTHERS
3. FINAL INSTALLATION TO BE PROVIDED BY FURNITURE PROCUREMENT VENDOR; GC TO COORDINATE FINAL INSTALLATION DETAILS W/ LOW VOLTAGE, ELECTRICAL, AND OTHER TRADES AS REQUIRED

**FFE SYMBOLS**

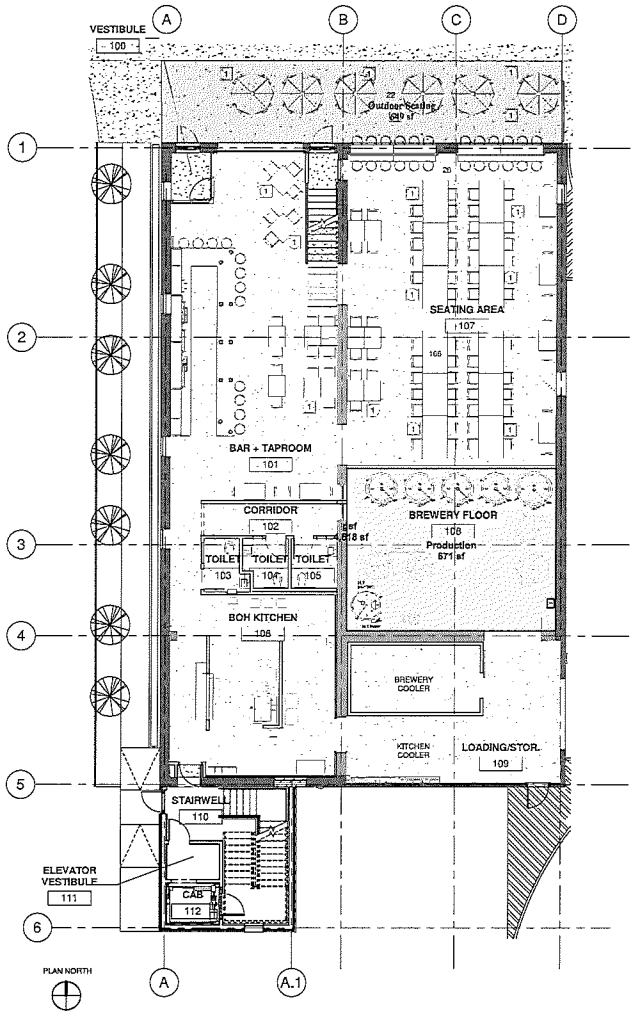53 FURNITURE TAG

**FFE KEYNOTES**

1 ACCESSIBLE SEATING AT 5% OR GREATER

little box

Address: 348 East 44th Street Minneapolis, MN 55409
Phone: 612-834-4214
Email: jnelson@littleboxmn.com

©2020. This is and shall remain property and is to be used for purpose stated. Copying or reproducing is prohibited, reserved rights.

I hereby certify that this plan, specification, or report was prepared by me or under my direct supervision and that I am a duly licensed ARCHITECT under the laws of the state of MINNESOTA

Printed Name: Jeremy G Nelson

Signature:

Issue Date: 2020-04-06
License Number: 45161

754 RANDOLPH, LLC

754 RANDOLPH AVE. ST. PAUL, MN 55102

| No. | Description | Date |
|---|---|---|
| | | |
| | | |
| | | |
| | | |
| | | |
| | | |
| | | |

| | |
|---|---|
| Project number | 2018-02 |
| Date | 2020-04-06 |
| Drawn by | JGN |
| Checked by | JGN |

Furniture Plans

A150