

FILLMORE PARCEL

Saint Paul, MN
APR.27.2016

BLOCK A

174 UNITS
BUILDING 265,000 SF
COMMON AREA 53,000 SF
PARKING 190 STALLS
RETAIL 0 SF
PHASE 1

BLOCK B

78 UNITS
BUILDING 106,000 SF
COMMON AREA 15,000 SF
PARKING 112 STALLS
RETAIL 28,000 SF
PHASE 4

BLOCK C


0 UNITS
BUILDING 40,000 SF
COMMON AREA 0 SF
PARKING 95 STALLS
COMMERCIAL 40,000 SF
PHASE 5

BLOCK D


180 UNITS
BUILDING 246,000 SF
COMMON AREA 38,000 SF
PARKING 180 STALLS
RETAIL 0 SF
PHASE 2

BLOCK E

174 UNITS
BUILDING 243,000 SF
COMMON AREA 36,700 SF
PARKING 174 STALLS
RETAIL 0 SF
PHASE 3

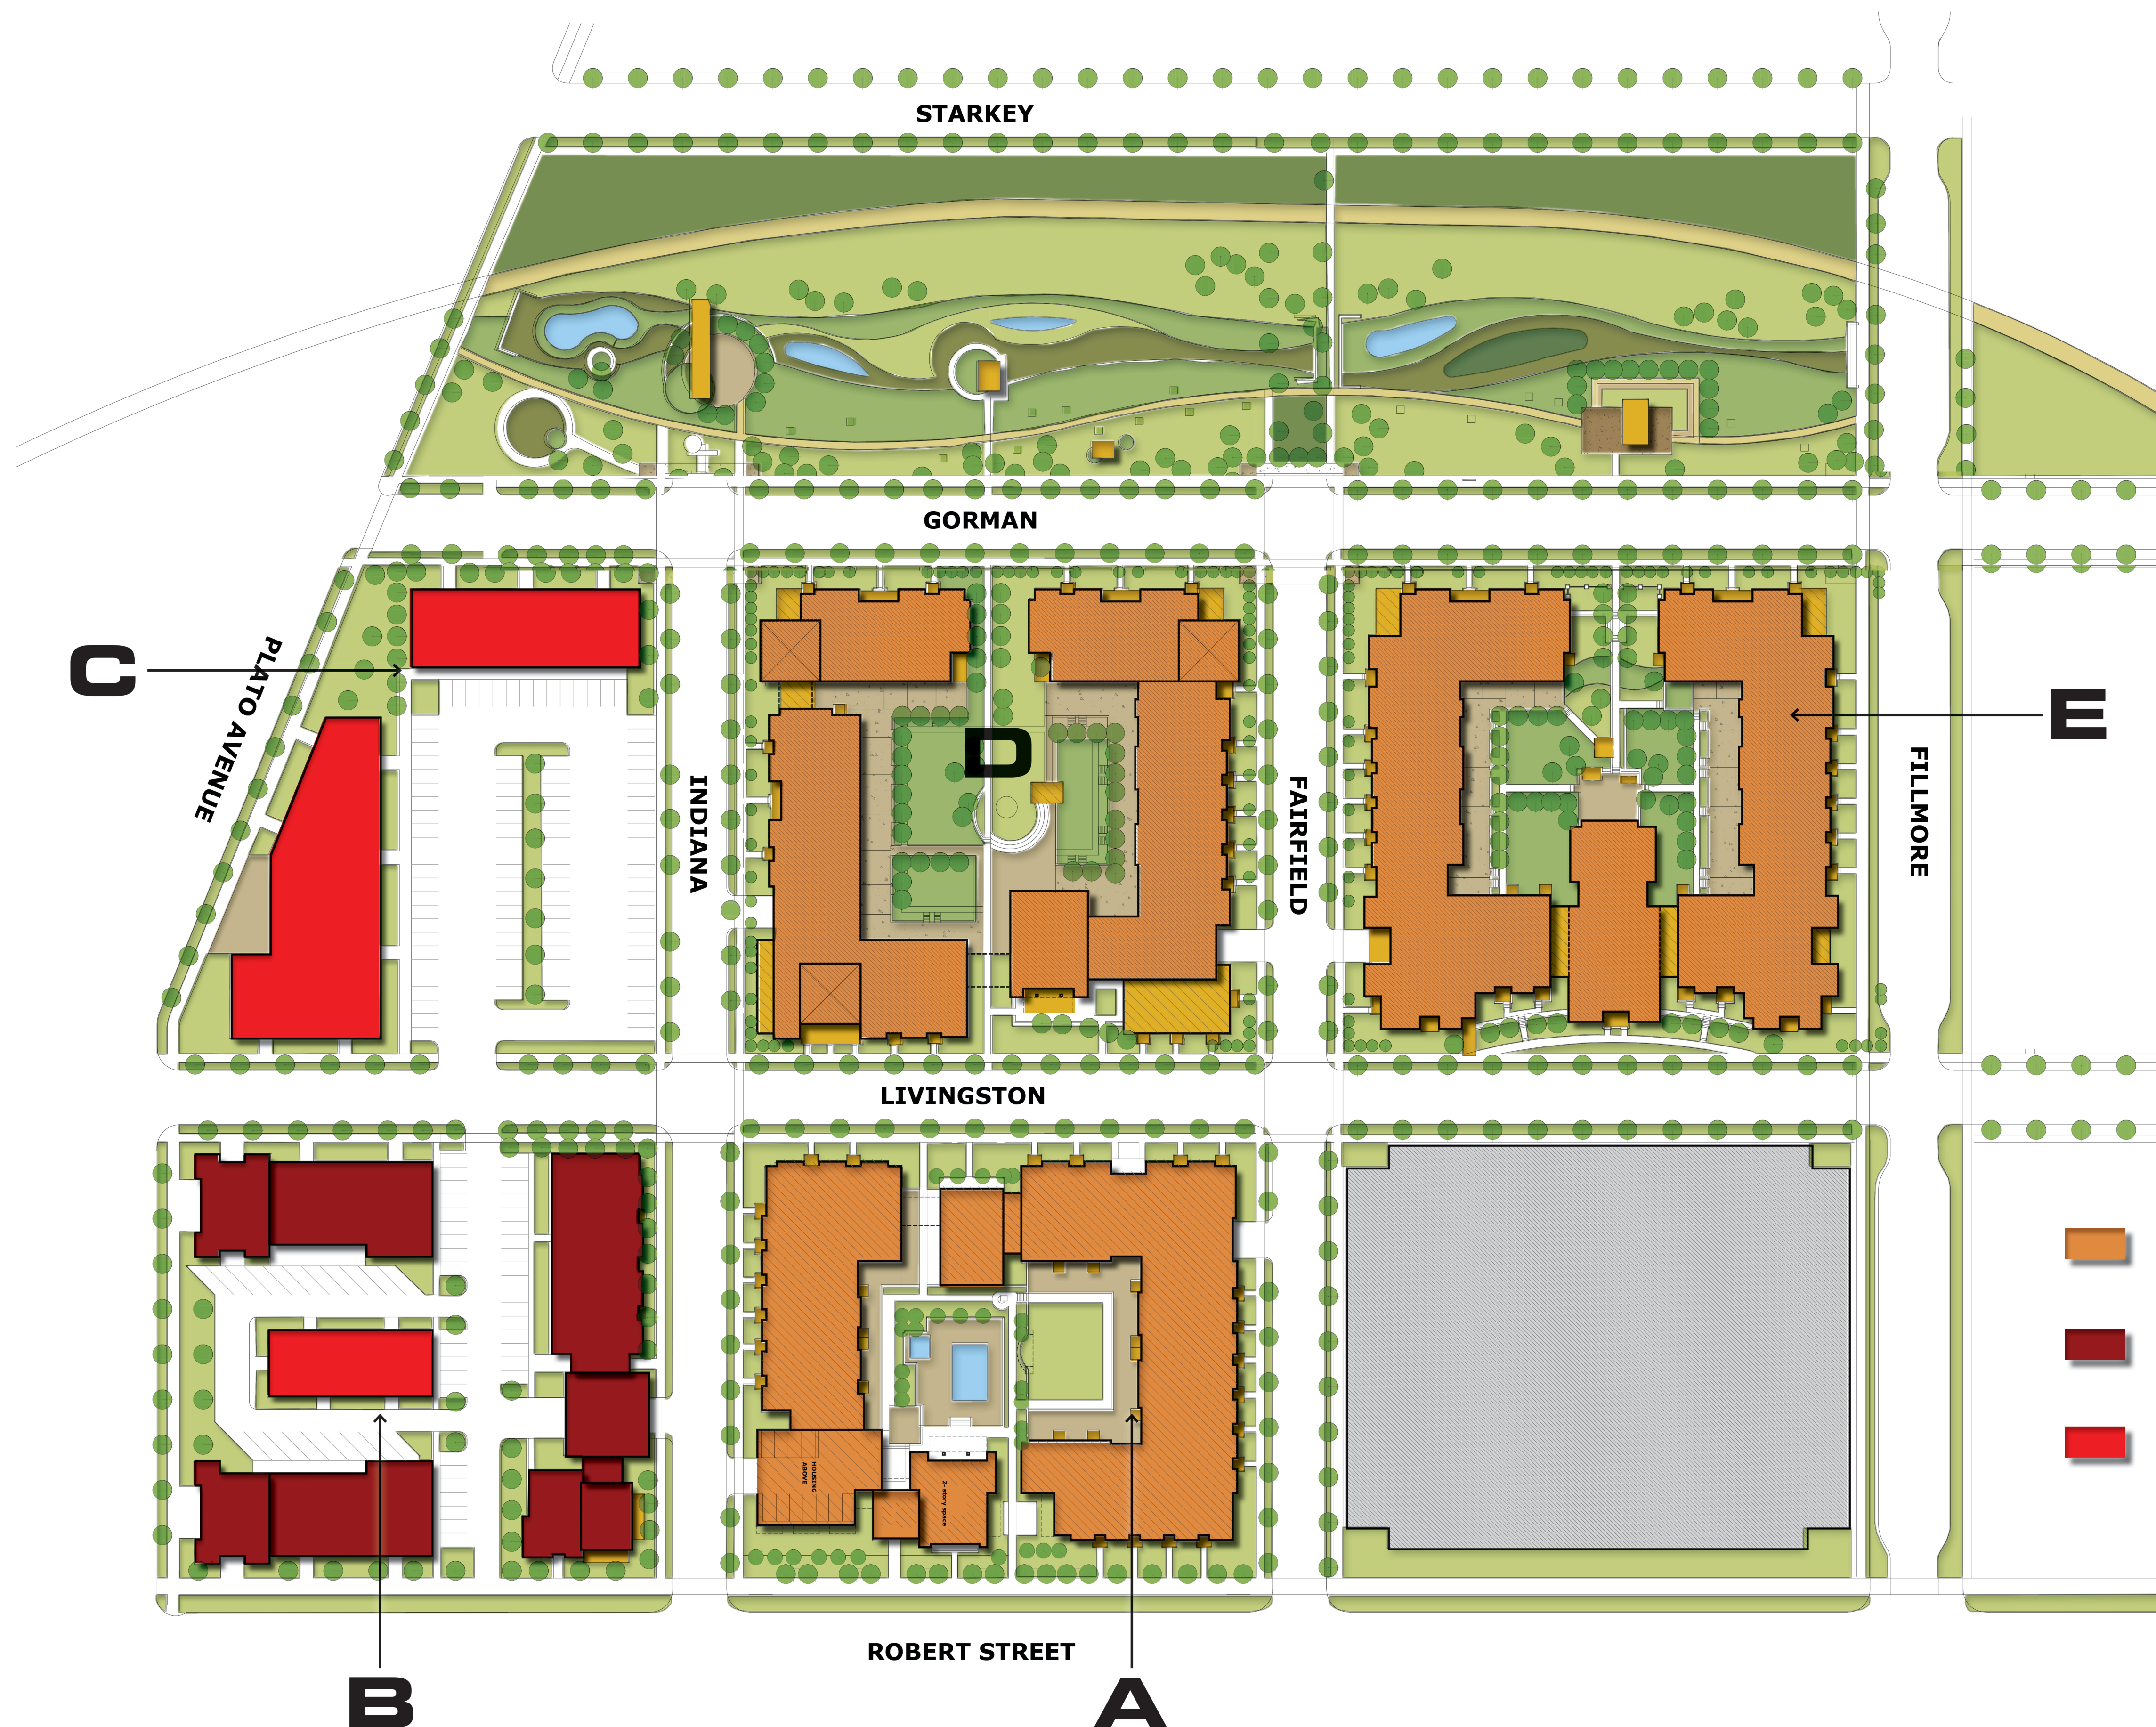

SITE PLAN 1" = 60'

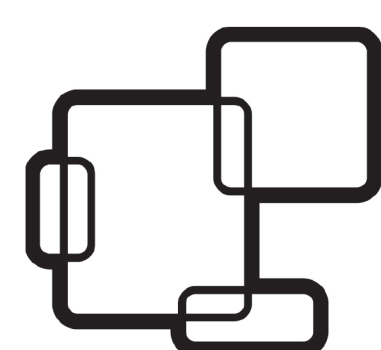

Collage | architects

