BOUNDARY SURVEY FOR:
HONGKONG VANG

769 BURR STREET, CITY OF ST. PAUL, RAMSEY COUNTY, MINNESOTA

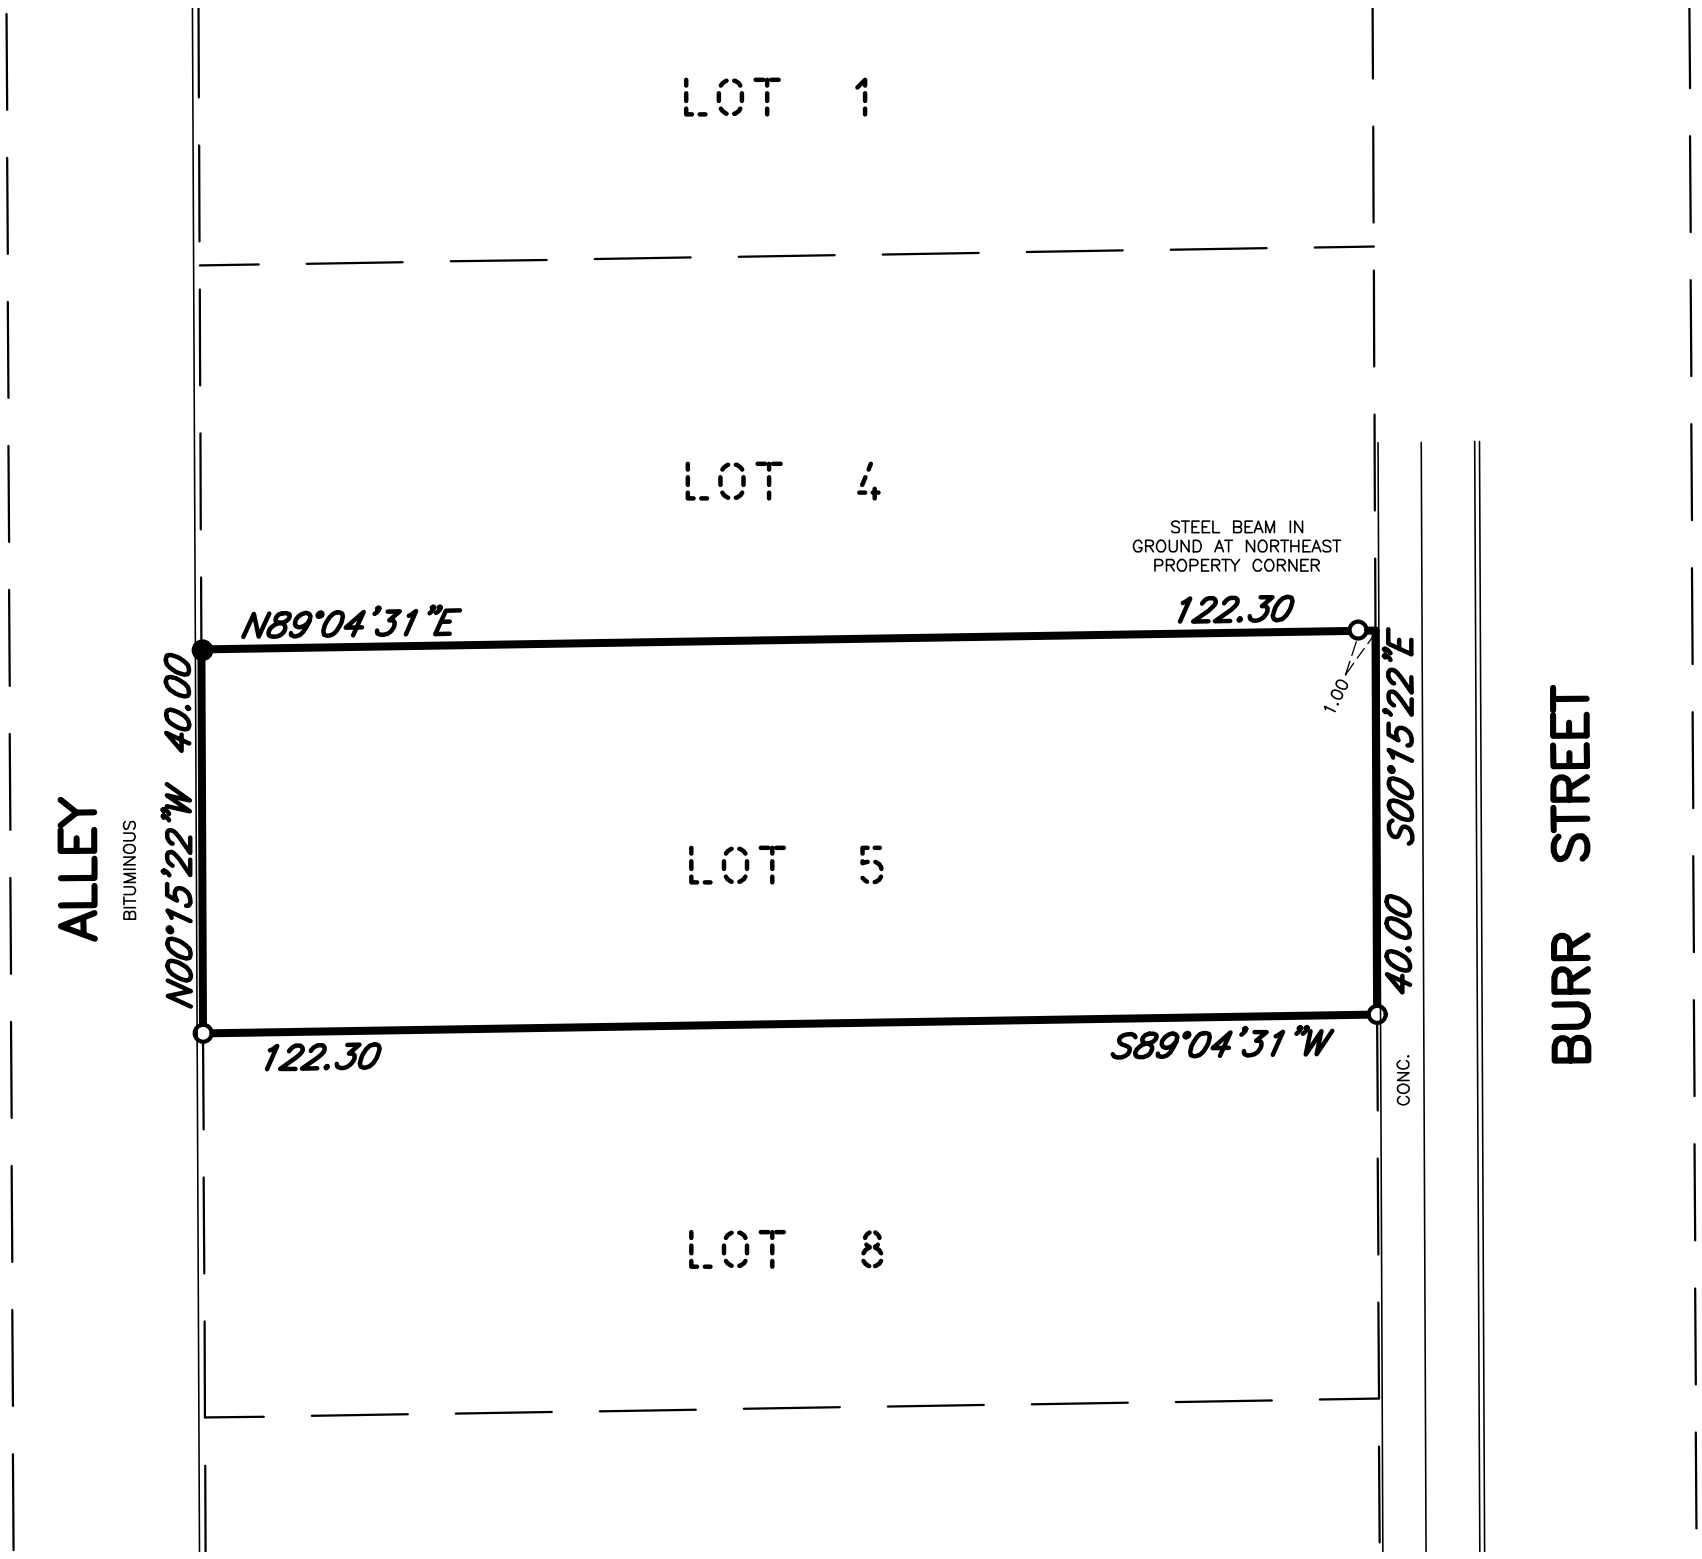

LEGAL DESCRIPTION:

LOT 5, BLOCK 13, STINSON'S ADDITION ACCORDING TO THE PLAT ON FILE AND OF RECORD IN THE OFFICE OF THE COUNTY RECORDER, RAMSEY COUNTY, MINNESOTA.

CERTIFICATION:

I HEREBY CERTIFY THAT THIS SURVEY WAS PREPARED BY ME OR UNDER MY DIRECT SUPERVISION AND THAT I AM A DULY LICENSED LAND SURVEYOR UNDER THE LAWS OF THE STATE OF MINNESOTA.

SIGNED THE 8TH OF APRIL 2022.

Dennis M. Honsa

DENNIS M. HONSA
MINNESOTA LICENSE No. 22440
FOR: HONSA SURVEYING

LEGEND

- . . . . FIRE HYDRANT
- . . . . WATER VALVE
- . . . . MANHOLE
- . . . . CATCH BASIN
- . . . . POWERPOLE
- . . . . LIGHT POLE
- . . . . IRON MONUMENT FOUND
- . . . . IRON PIPE MONUMENT SET
- 281.26 × . . . . EXISTING SPOT ELEVATION

20 0 20

SCALE: 1" = 20'

JOB NO: VANG 769 2022

ALTERATIONS TO THIS DRAWING ARE PROHIBITED WITHOUT THE EXPRESS WRITTEN PERMISSION OF HONSA SURVEYING COPYRIGHT 2022.

HONSA SURVEYING
1592 PACIFIC AVENUE, EAGAN, MN 55122 (651) 492-6725