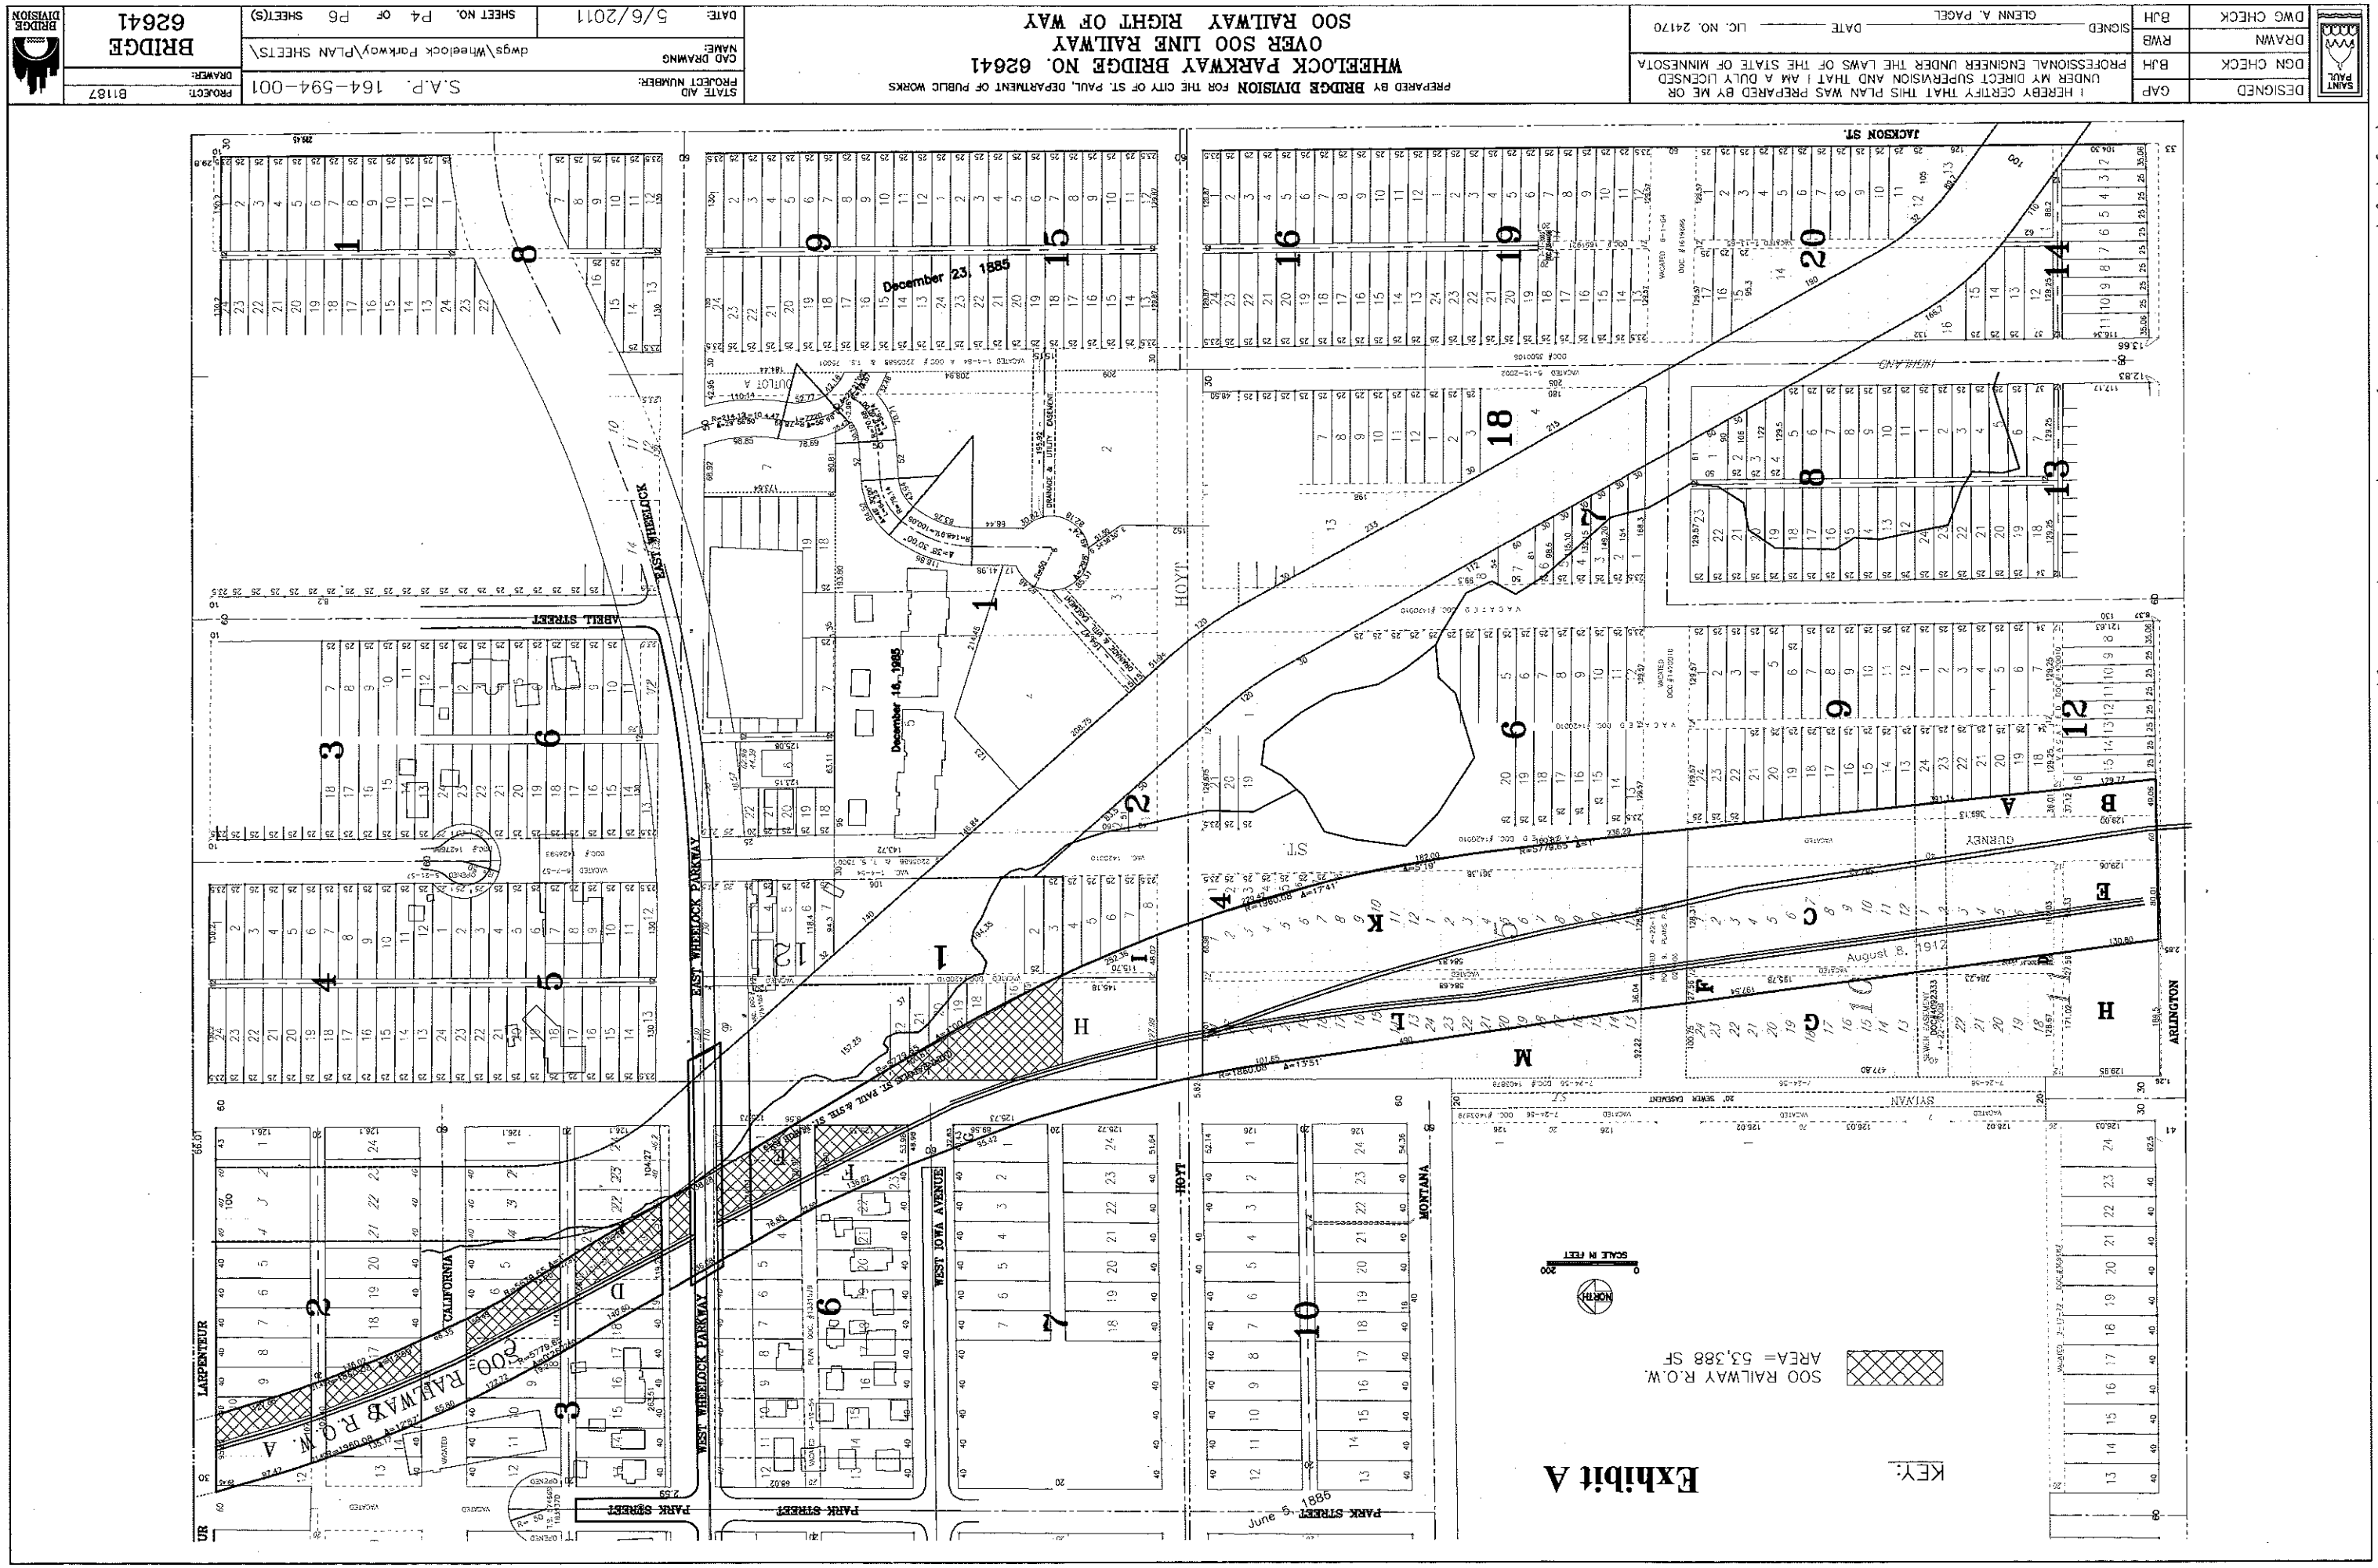

PREPARED BY **BRIDGE DIVISION** FOR THE CITY OF ST. PAUL, DEPARTMENT OF PUBLIC WORKS

WHEELOCK PARKWAY BRIDGE NO. 62641
OVER SOO LINE RAILWAY
SOO RAILWAY RIGHT OF WAY

DESIGNED	GAP
DGN CHECK	BJH
DRAWN	RWB
DWG CHECK	BJH

I HEREBY CERTIFY THAT THIS PLAN WAS PREPARED BY ME OR UNDER MY DIRECT SUPERVISION AND THAT I AM A DULY LICENSED PROFESSIONAL ENGINEER UNDER THE LAWS OF THE STATE OF MINNESOTA

SIGNED GLENN A. PAGEL DATE LIC. NO. 24170

STATE AID PROJECT NUMBER: S.A.P. 164-594-001

CAD DRAWING NAME: dwgs\Wheelock Parkway\PLAN SHEETS\

DATE: 5/6/2011 SHEET NO. P4 OF P6 SHEET(S)

PROJECT: B1187

DRAWER:

BRIDGE 62641

Z:\bridges\dwgs\B1187 Wheelock Parkway-Br 90396\PLAN SHEETS\Set 4-Paving\4-Easements.dwg Apr 20, 2012 - 7:57am