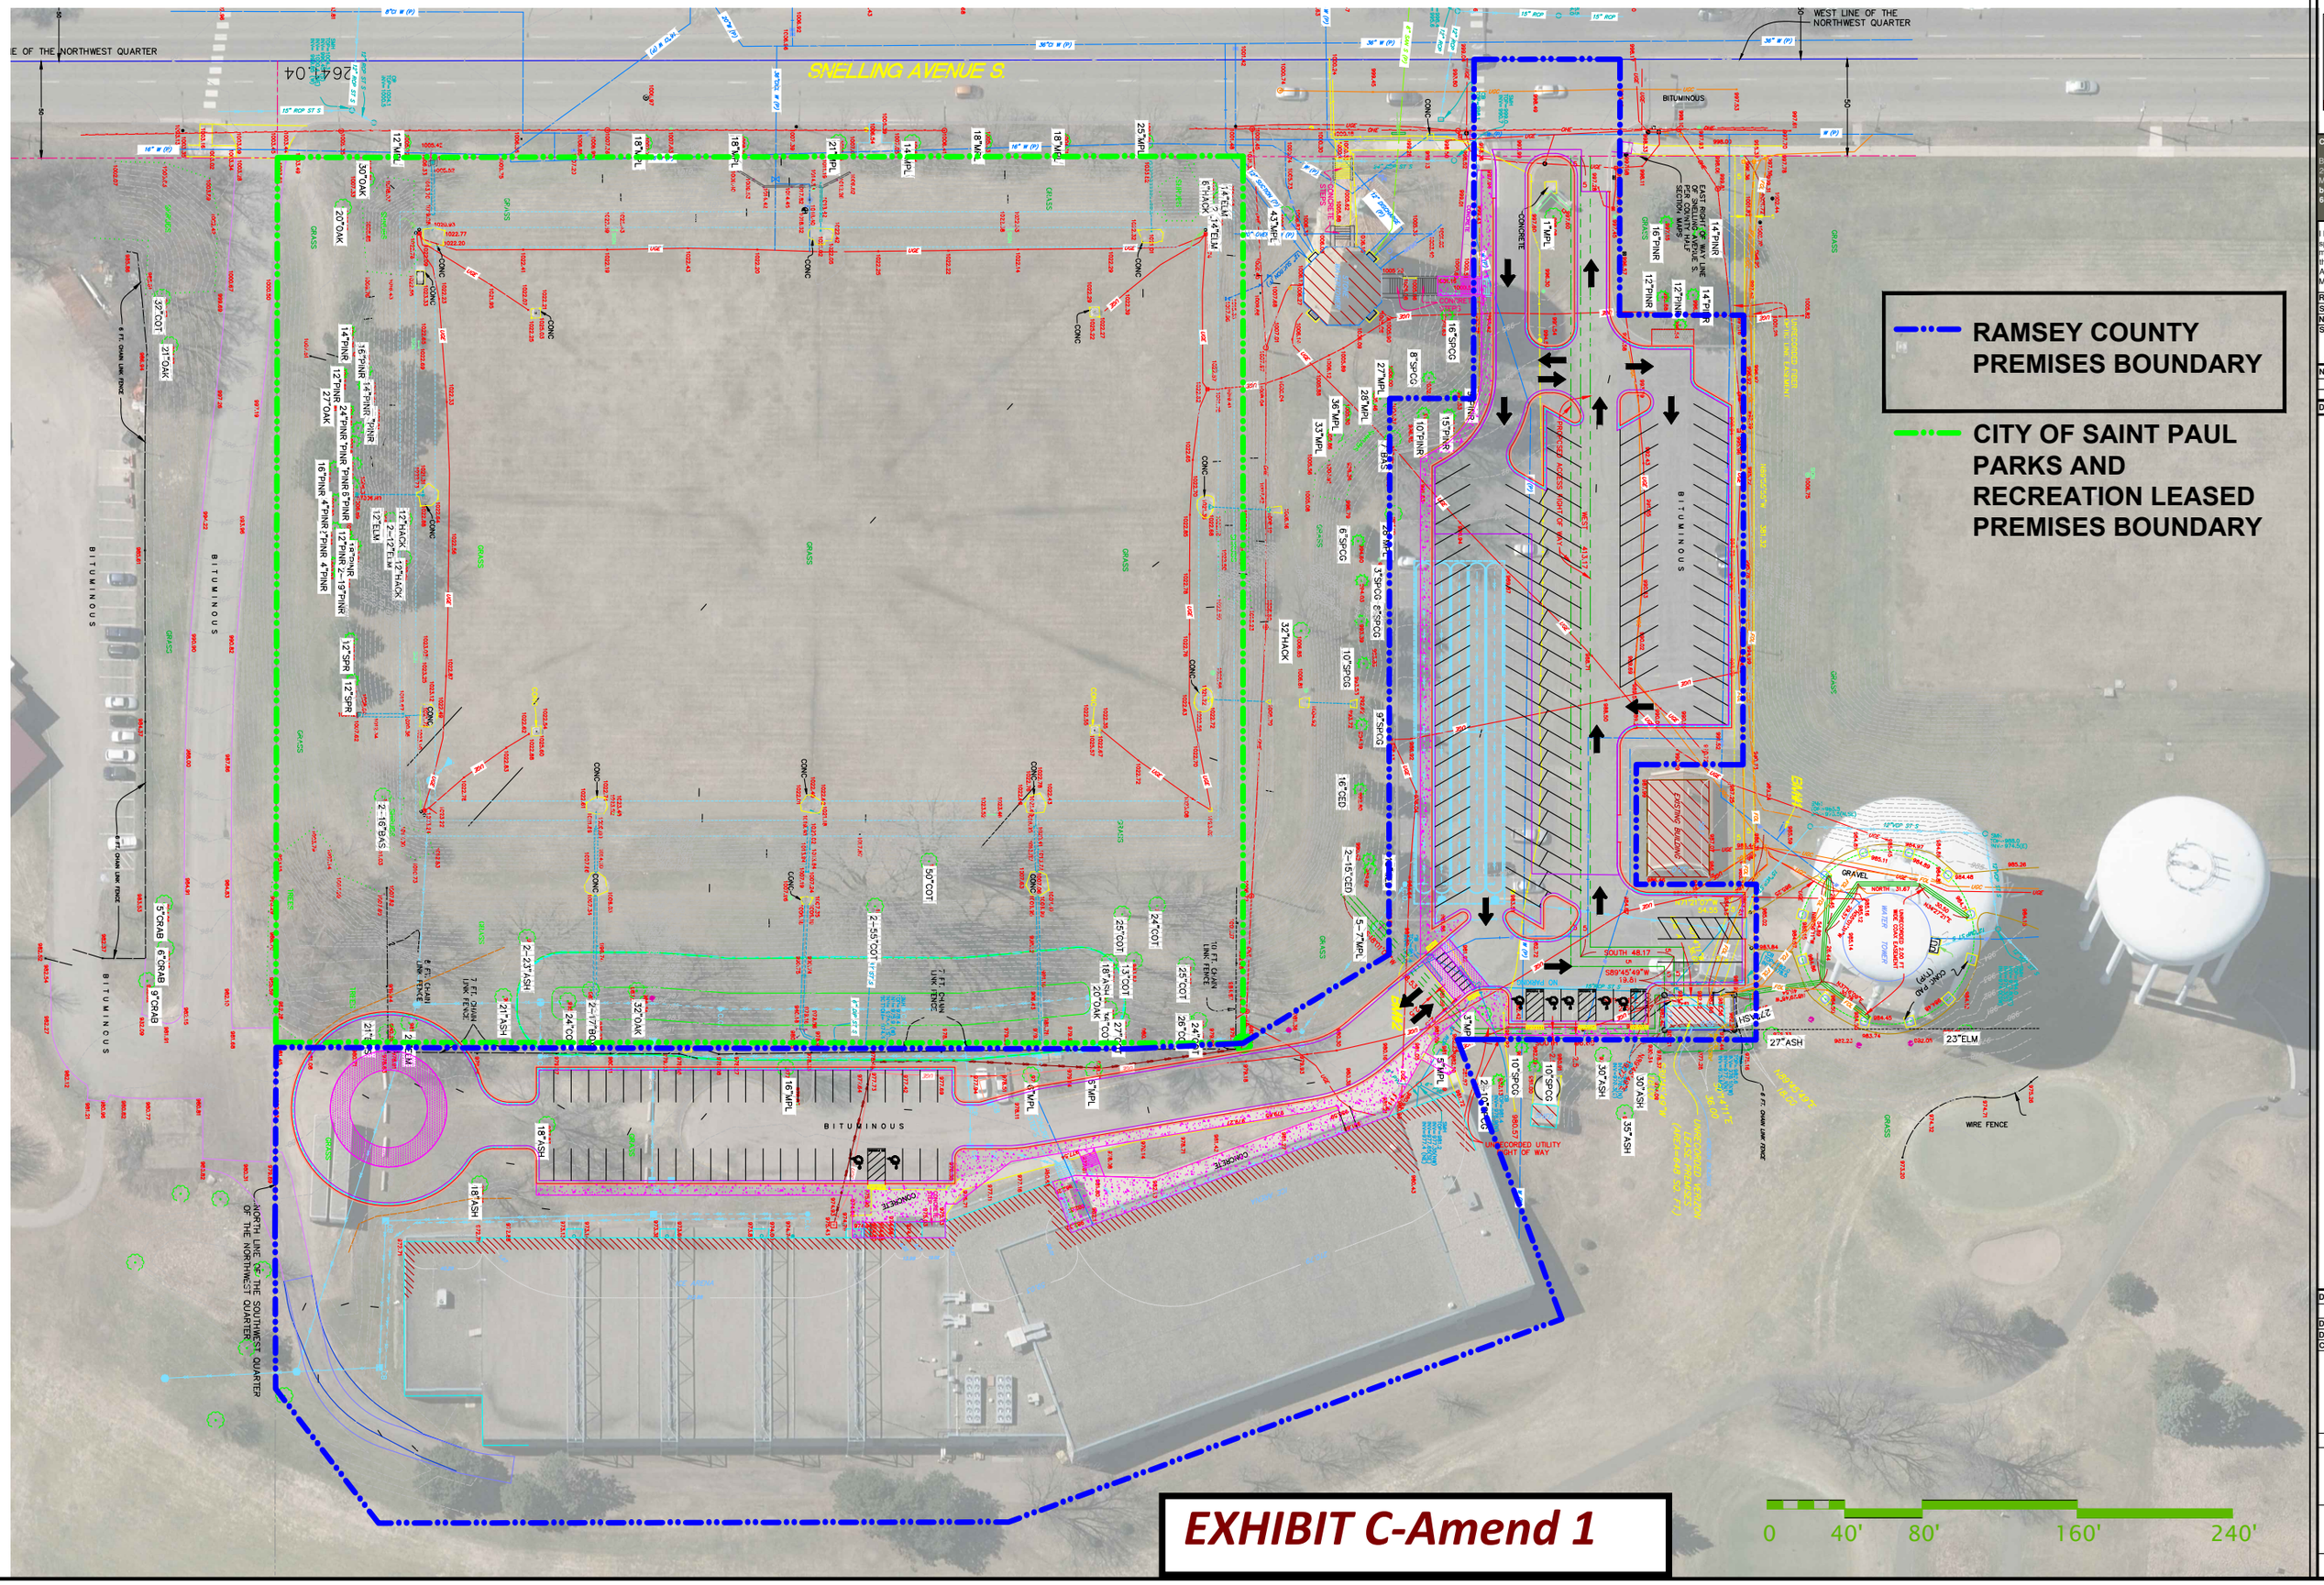

EXHIBIT C-Amend 1

2021 HIGHLAND ARENA IMPROVEMENTS - EXHIBIT B