Exhibit A

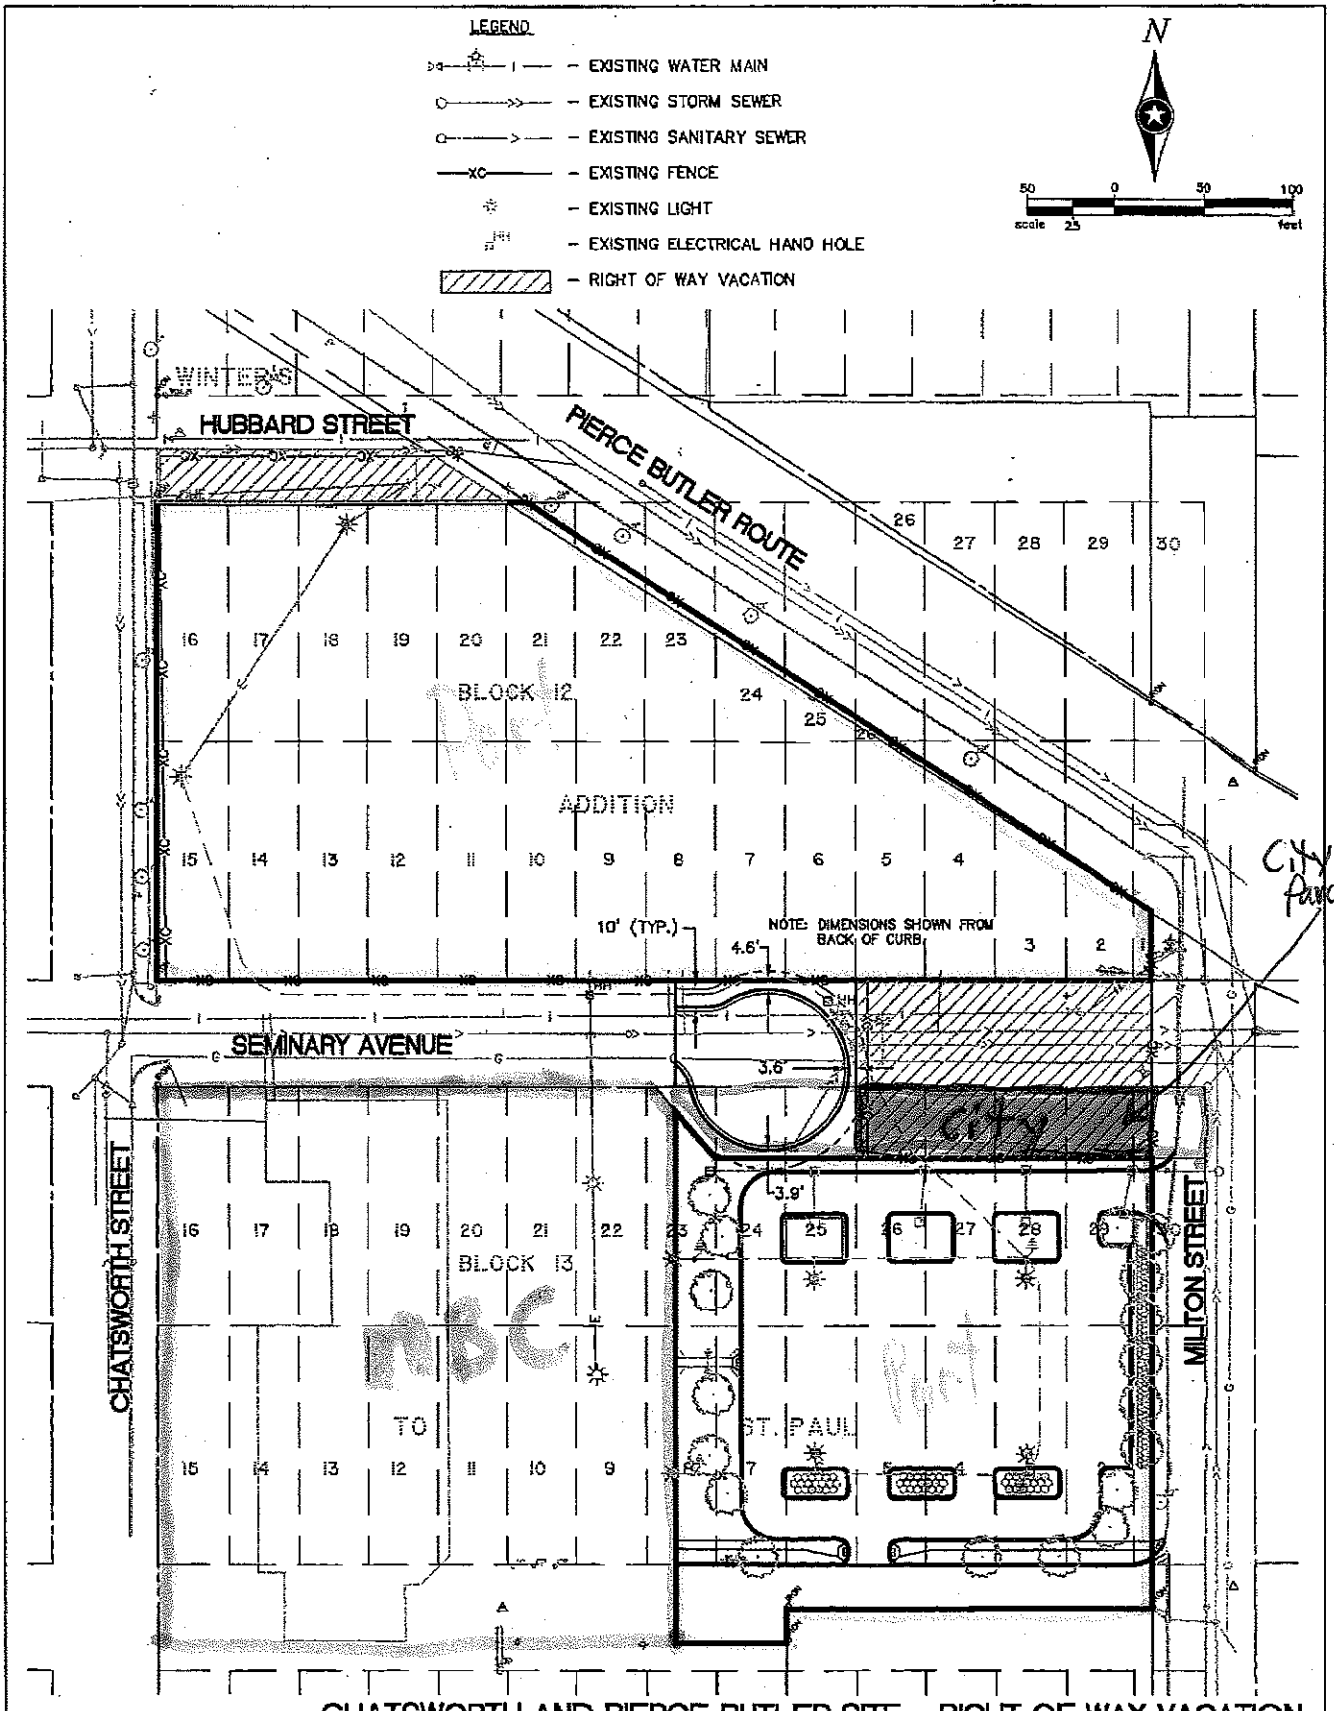


CHATSWORTH AND PIERCE BUTLER SITE - RIGHT OF WAY VACATION

| | | | |
|---|---|---|---|
| SEH<br>PHONE: (651) 490-2000<br>3535 VADNAIS CENTER DR.<br>ST. PAUL, MN 55110 | LIESCH<br>LIESCH ASSOCIATES INC.<br>13400 15TH AVENUE NORTH<br>PLYMOUTH, MINNESOTA 55441<br>PHONE: (763) 489-3100 | SAINT PAUL PORT AUTHORITY<br>1900 LANDMARK TOWERS<br>345 ST. PETER STREET<br>SAINT PAUL, MINNESOTA 55102<br>PHONE: (651) 224-5686 | FILE NO.<br>STPPA 105156<br>6/23/10<br>FIGURE NO.<br>1 |

S:\PT\S\Stppa\105156\exhibits\stppa105156 hub exh.dwg, 6/24/2010 10:11:57 AM, Adobe PDF.pc3

# Exhibit A (continued)

Legal Description of City Parcel

The north 40.00 feet of Lots 26 to 30, inclusive, Block 13, WINTER'S ADDITION TO ST. PAUL, according to the recorded plat thereof, Ramsey County, Minnesota, except the east 30.00 feet of said Lot 30