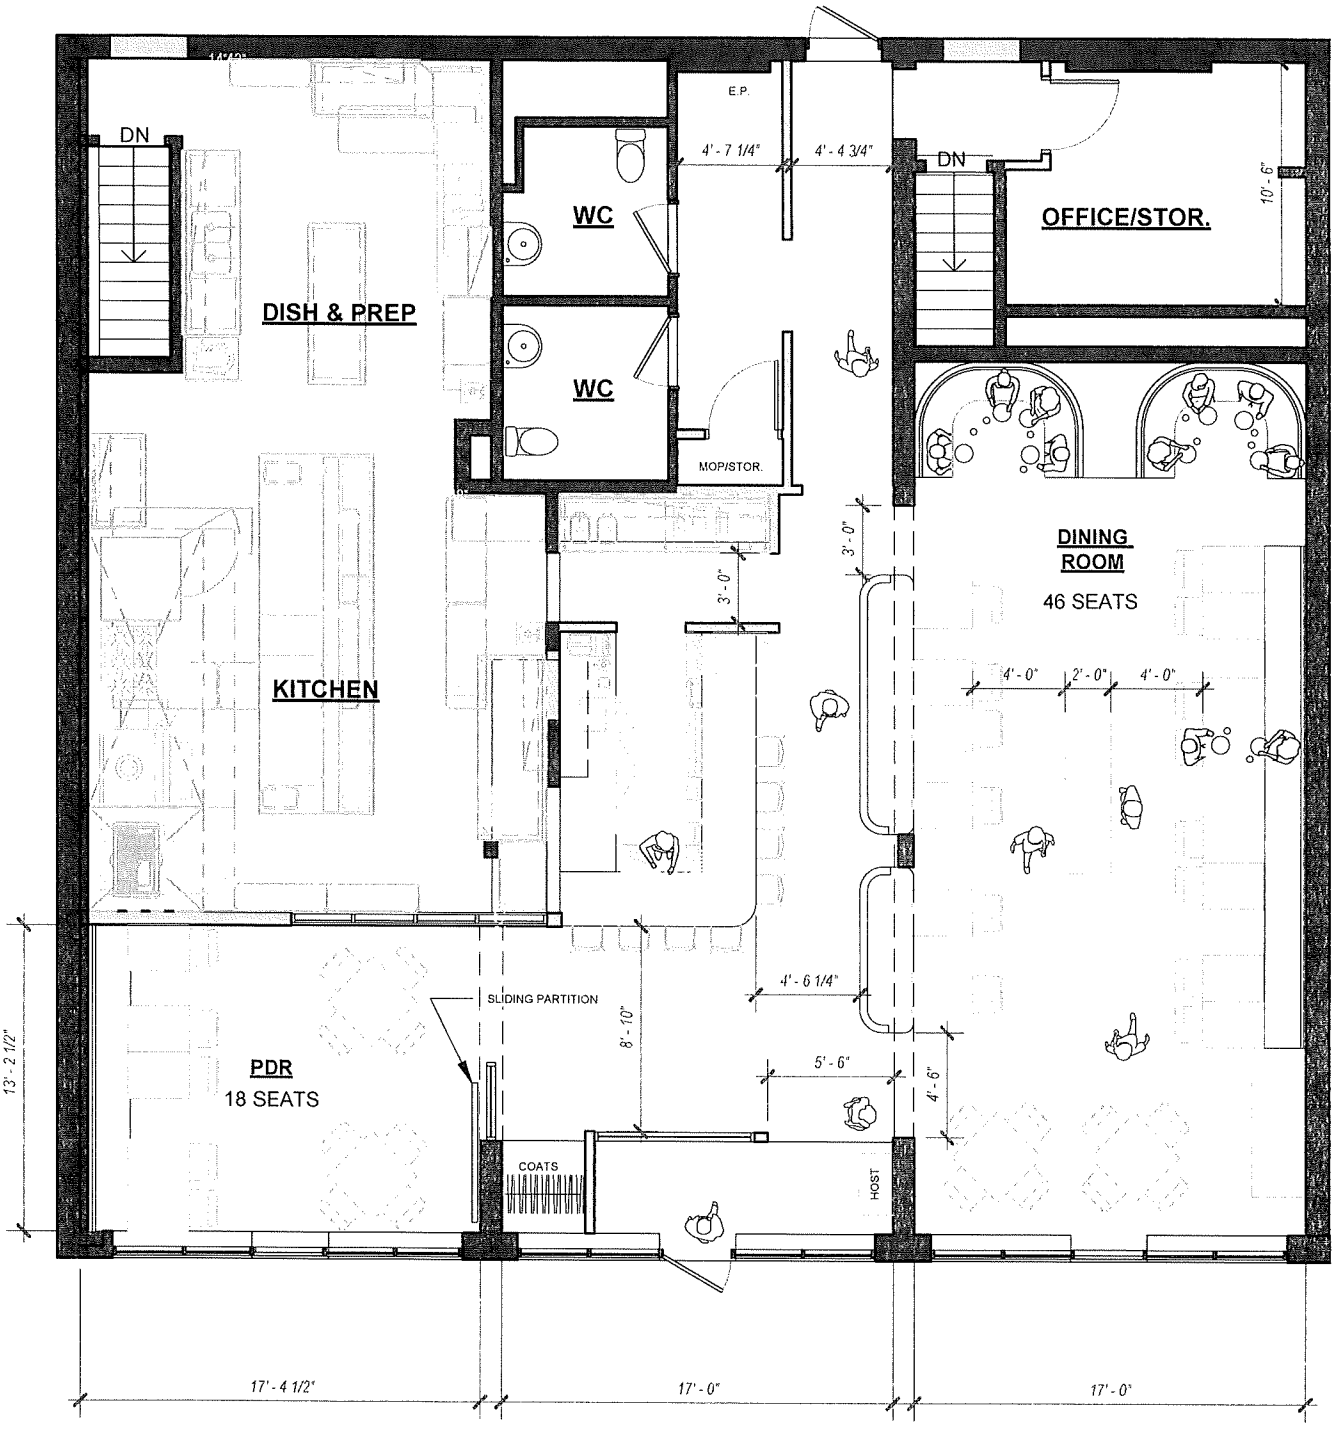

TEST FIT PLAN

1/8" = 1'-0"

project: AUBERGINE date: 6-11-25

CHRISTIAN DEAN ARCHITECTURE