STREET VACATION SKETCH FOR:
STATE SUPPLY CO., INC.

Exhibit B

PROPOSED DESCRIPTION OF STREET TO BE VACATED

Those parts of Woodward Avenue, formerly known as Woodward Street, and East Street, adjoining Blocks 7 and 12, BRUNSON'S ADDITION TO THE TOWN OF ST. PAUL, according to the recorded plat thereof, Ramsey County, Minnesota, not previously vacated, lying easterly of a line drawn from the northwest corner of Lot 4, said Block 12 to the southwest corner of Lot 4, said Block 7, northwesterly of the northwesterly line of 7th Street and westerly of the westerly line of the Ramsey County Regional Railroad Authority, formerly Northern Pacific Railway, right–of–way.

I hereby certify that this sketch, plan, or report was prepared by me or under my direct supervision and that I am a duly Licensed Land Surveyor under the laws of the State of Minnesota.

Dated this 27th day of October, 2015

SUNDE LAND SURVEYING, LLC.

By: Arlee J. Carlson

Arlee J. Carlson, P.L.S. Minn. Lic. No. 44900

SUNDE LAND SURVEYING

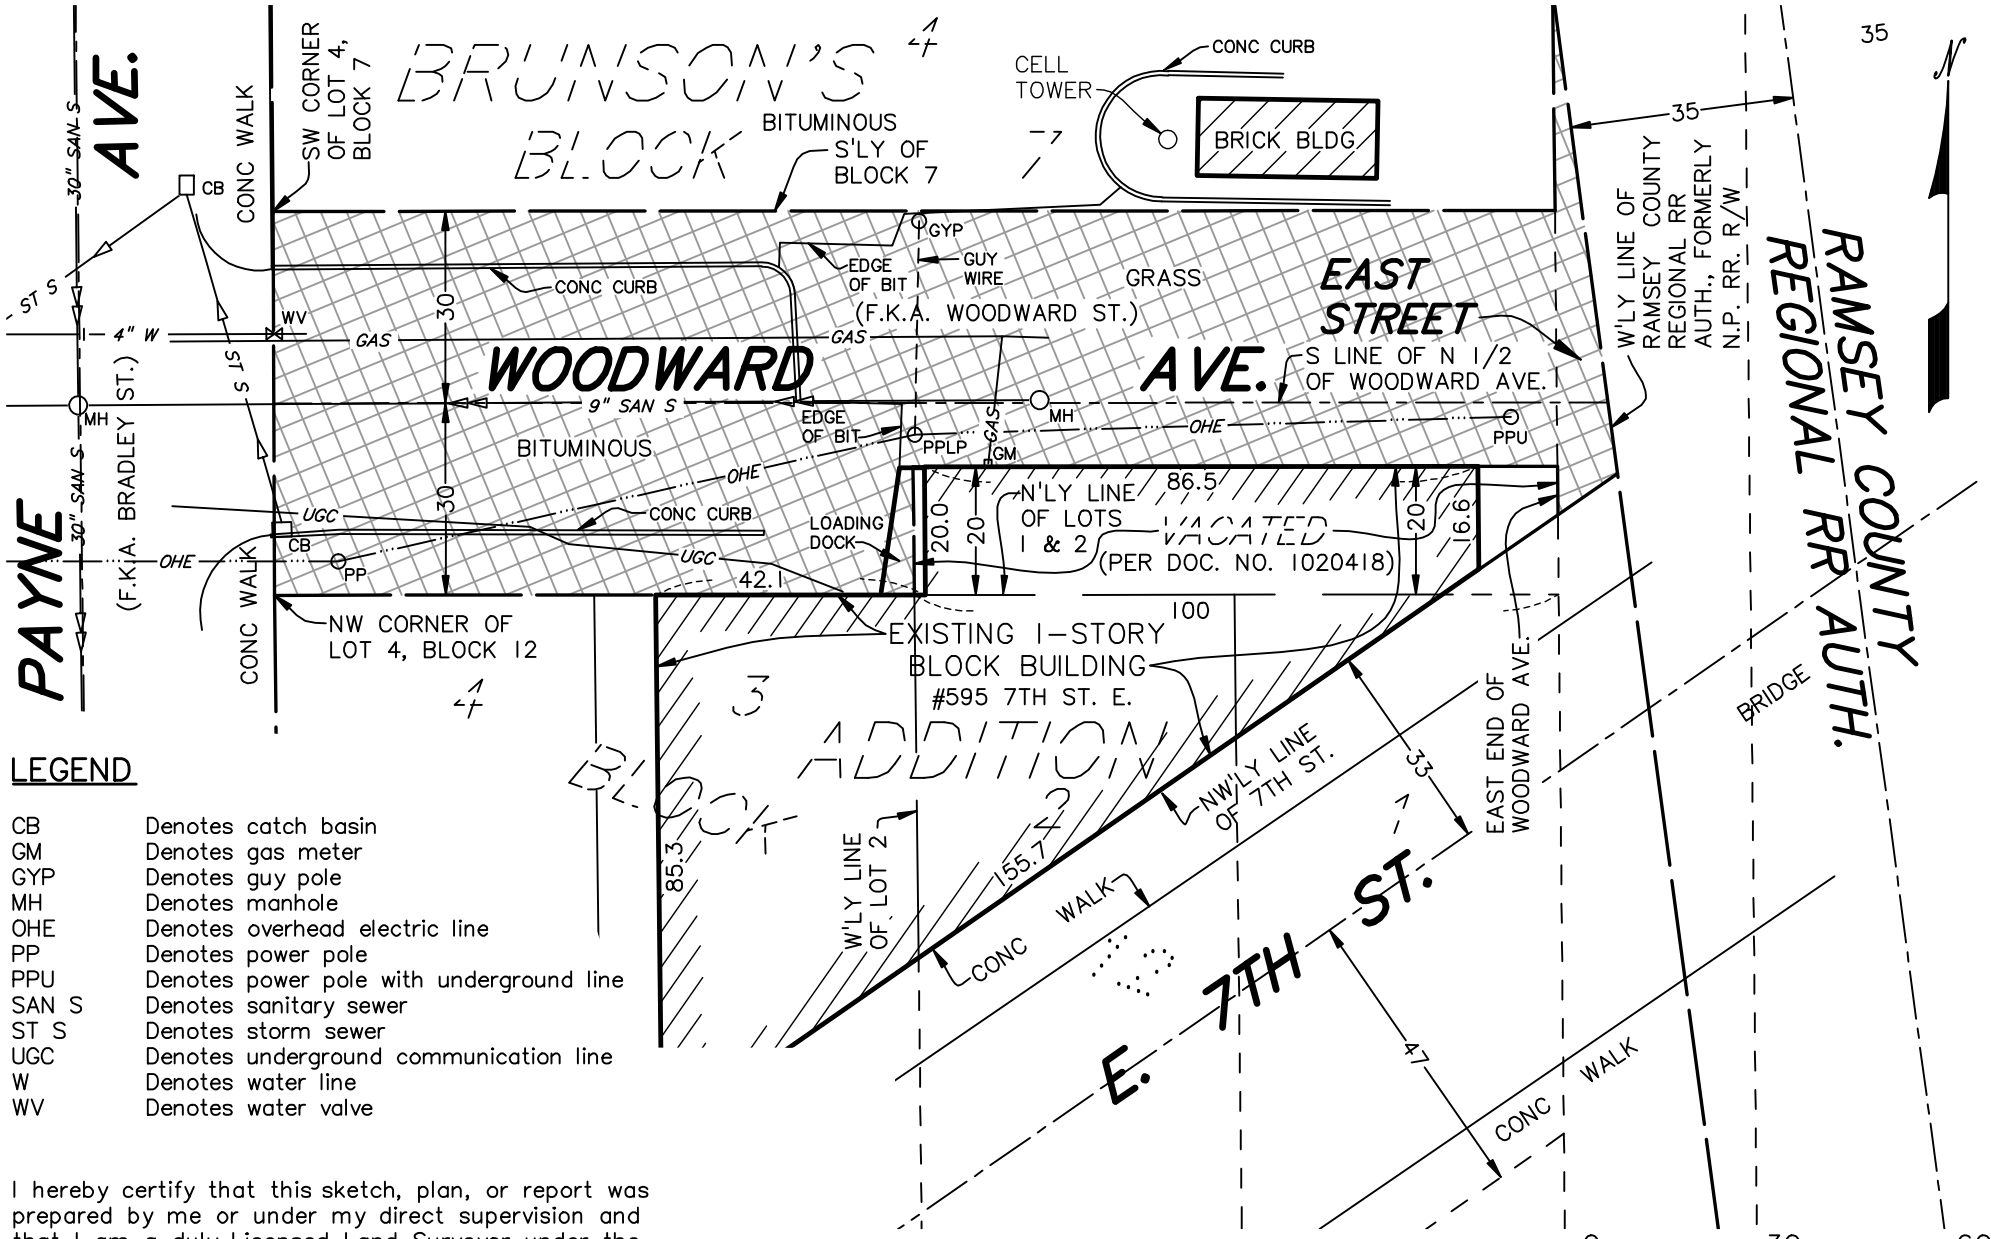

LEGEND

CB	Denotes catch basin
GM	Denotes gas meter
GYP	Denotes guy pole
MH	Denotes manhole
OHE	Denotes overhead electric line
PP	Denotes power pole
PPU	Denotes power pole with underground line
SAN S	Denotes sanitary sewer
ST S	Denotes storm sewer
UGC	Denotes underground communication line
W	Denotes water line
WV	Denotes water valve

I hereby certify that this sketch, plan, or report was prepared by me or under my direct supervision and that I am a duly Licensed Land Surveyor under the laws of the State of Minnesota.

Dated this 27th day of October, 2015

SUNDE LAND SURVEYING, LLC.

By: Arlee J. Carlson

Arlee J. Carlson, P.L.S. Minn. Lic. No. 44900

2015-155 622/71 T.29, R.22, S.32 2015155001.DWG DJF

STREET VACATION SKETCH FOR:
STATE SUPPLY CO., INC.

DENOTES PROPOSED STREET VACATION
10,400+/- Sq. Ft.

0 30 60
SCALE IN FEET

SUNDE LAND SURVEYING