PROPOSED BUILDINGS

STOECKEL–JAHNER SURVEYING FILE NO. 5701–B

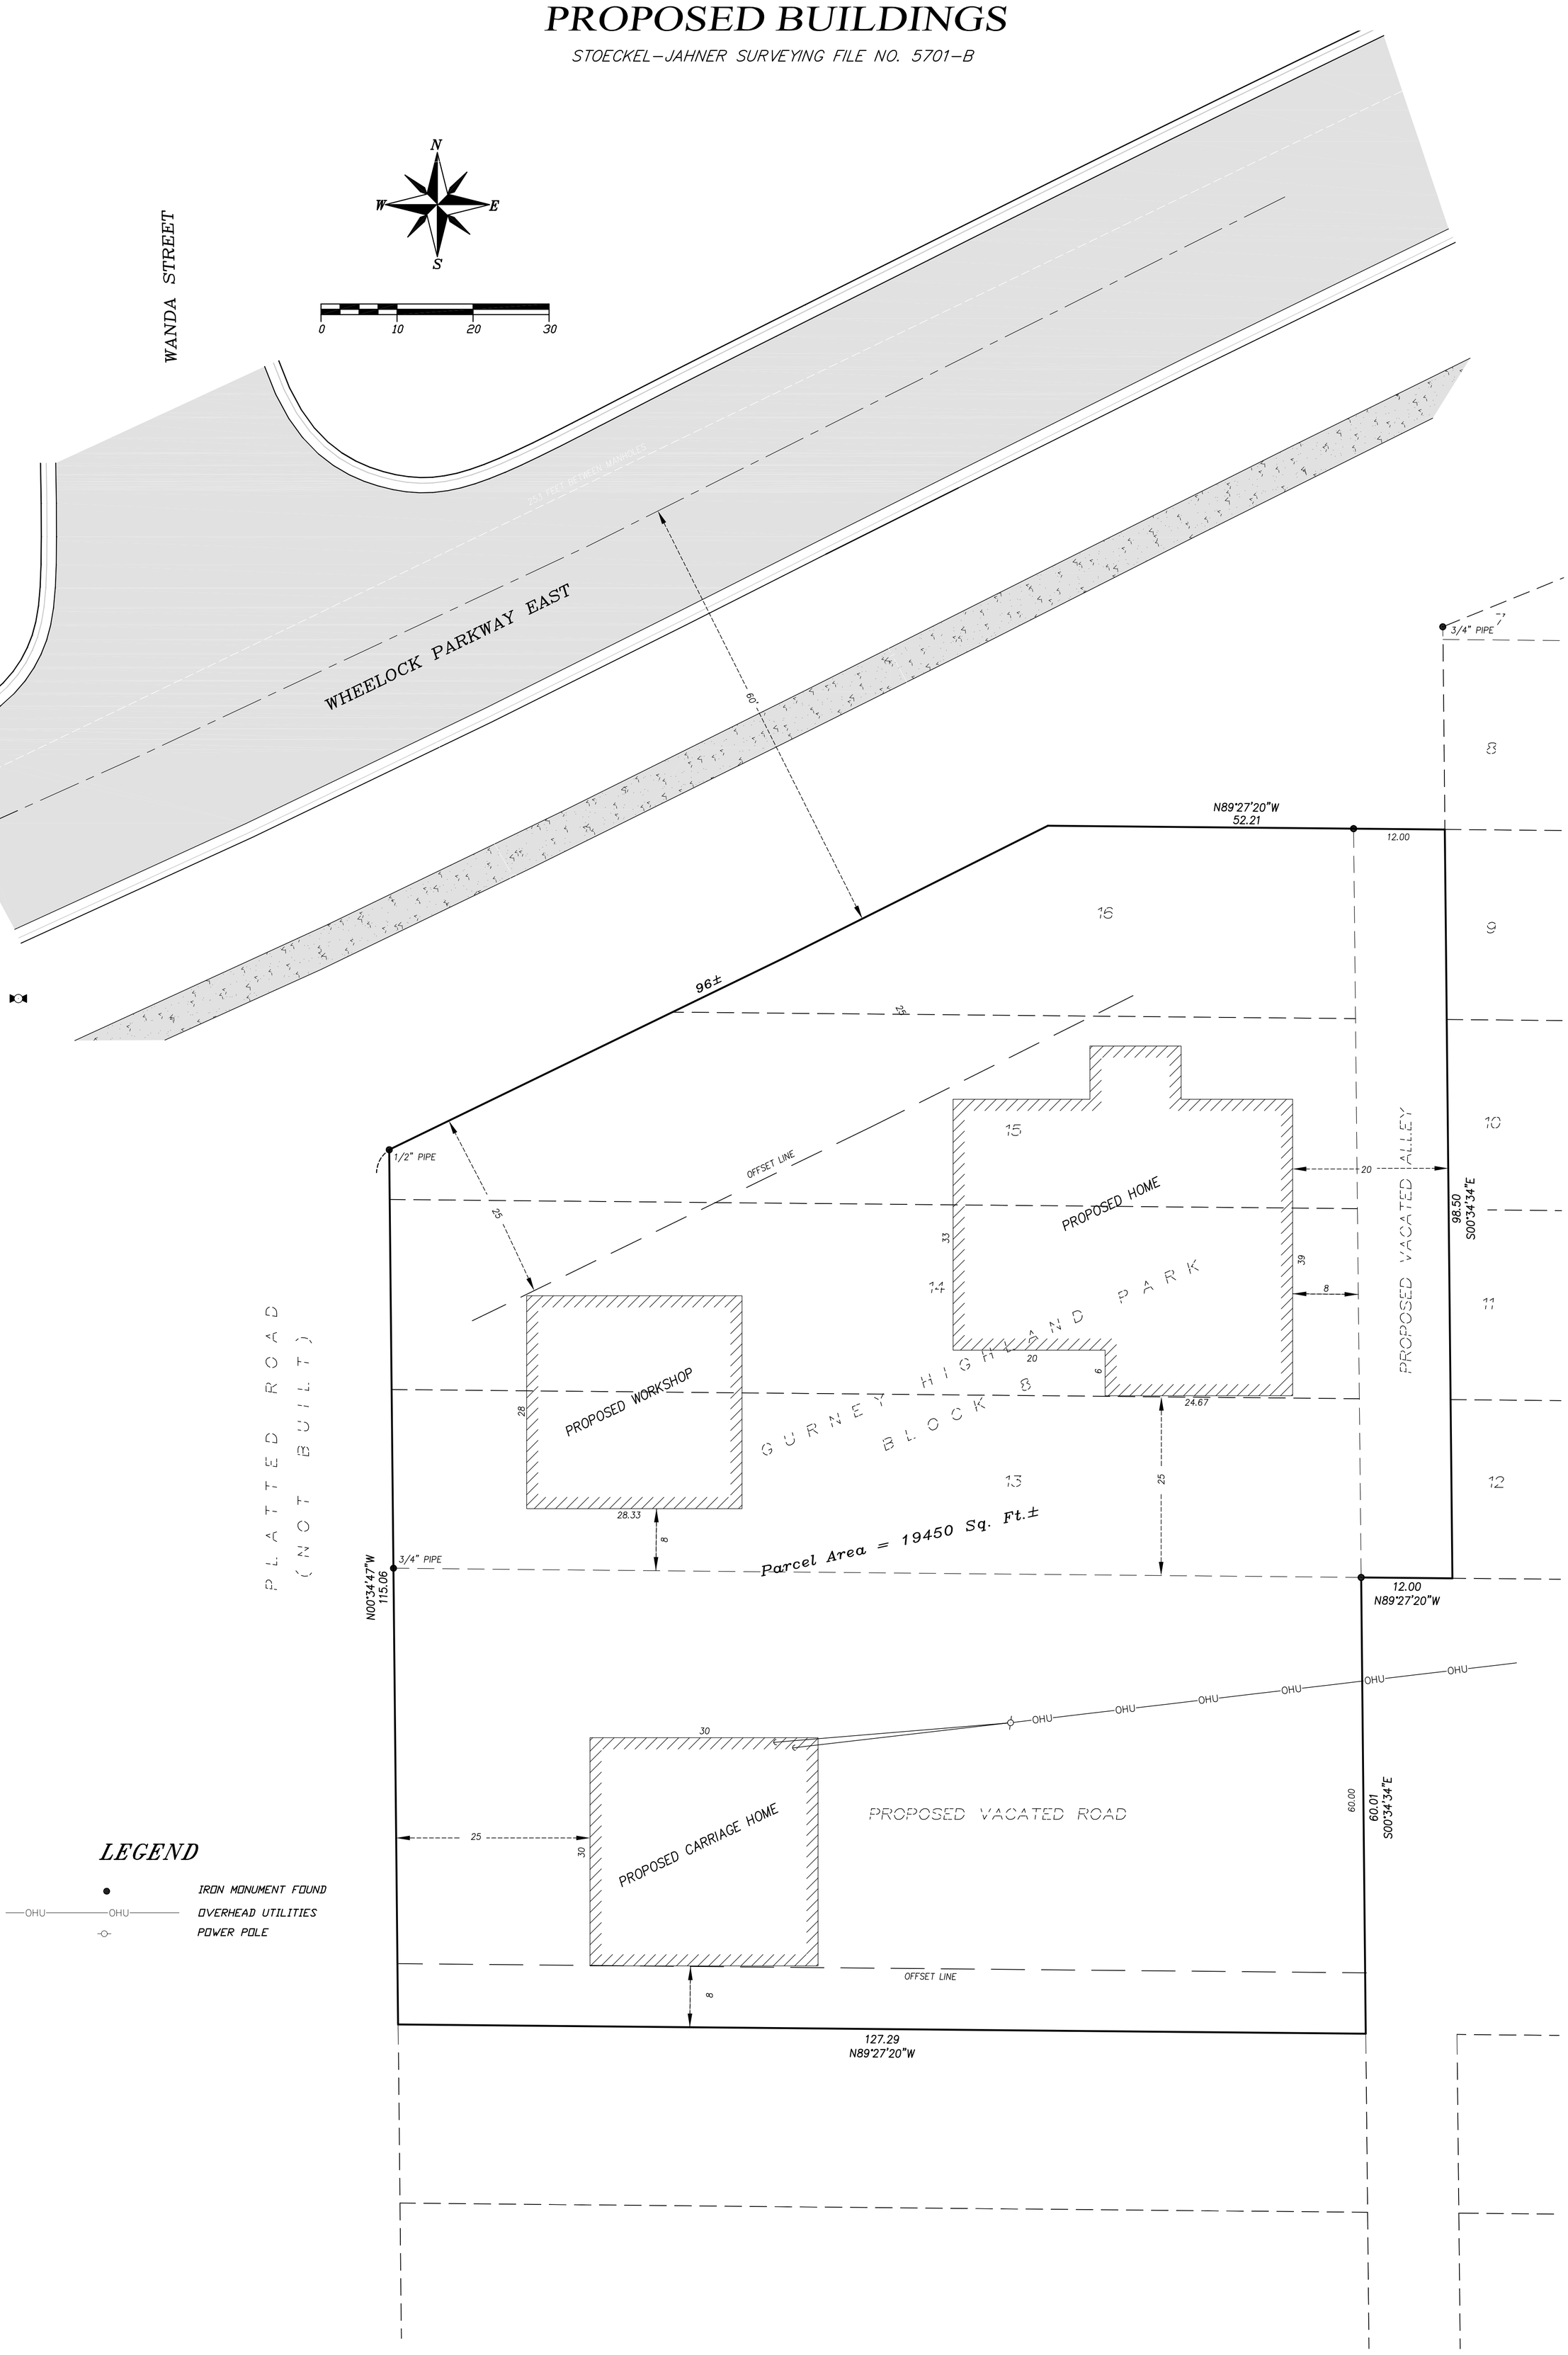

LEGEND

- IRON MONUMENT FOUND
- OHU—OHU— OVERHEAD UTILITIES
- POWER POLE

I hereby certify that this survey, plan, or report was prepared by me or under my direct supervision and that I am a duly Licensed Land Surveyor under the laws of the State of Minnesota.

44493 License No. | 07-29-16 Date

STOECKEL JAHNER SURVEYING INC.

PREPARED FOR: **GAN MIZRACHI, LLC**

MARK F. JAHNER - LICENSE NO. 44493
1206 3rd Avenue East P.O. Box 366 Alexandria, MN 56308
Phone 320-763-6855 Fax 320-763-6341
Website: mnsurveying.com Email: mark@mnsurveying.com

SEC, TWP, RNG:	19-29-22
DATE:	07-29-16
DRAWN BY:	JN
CHECKED BY:	MFJ
FILE NUMBER:	5701-B