493 VAN BUREN AVE.

Approved-KE
2/15/24
GT-24-010261

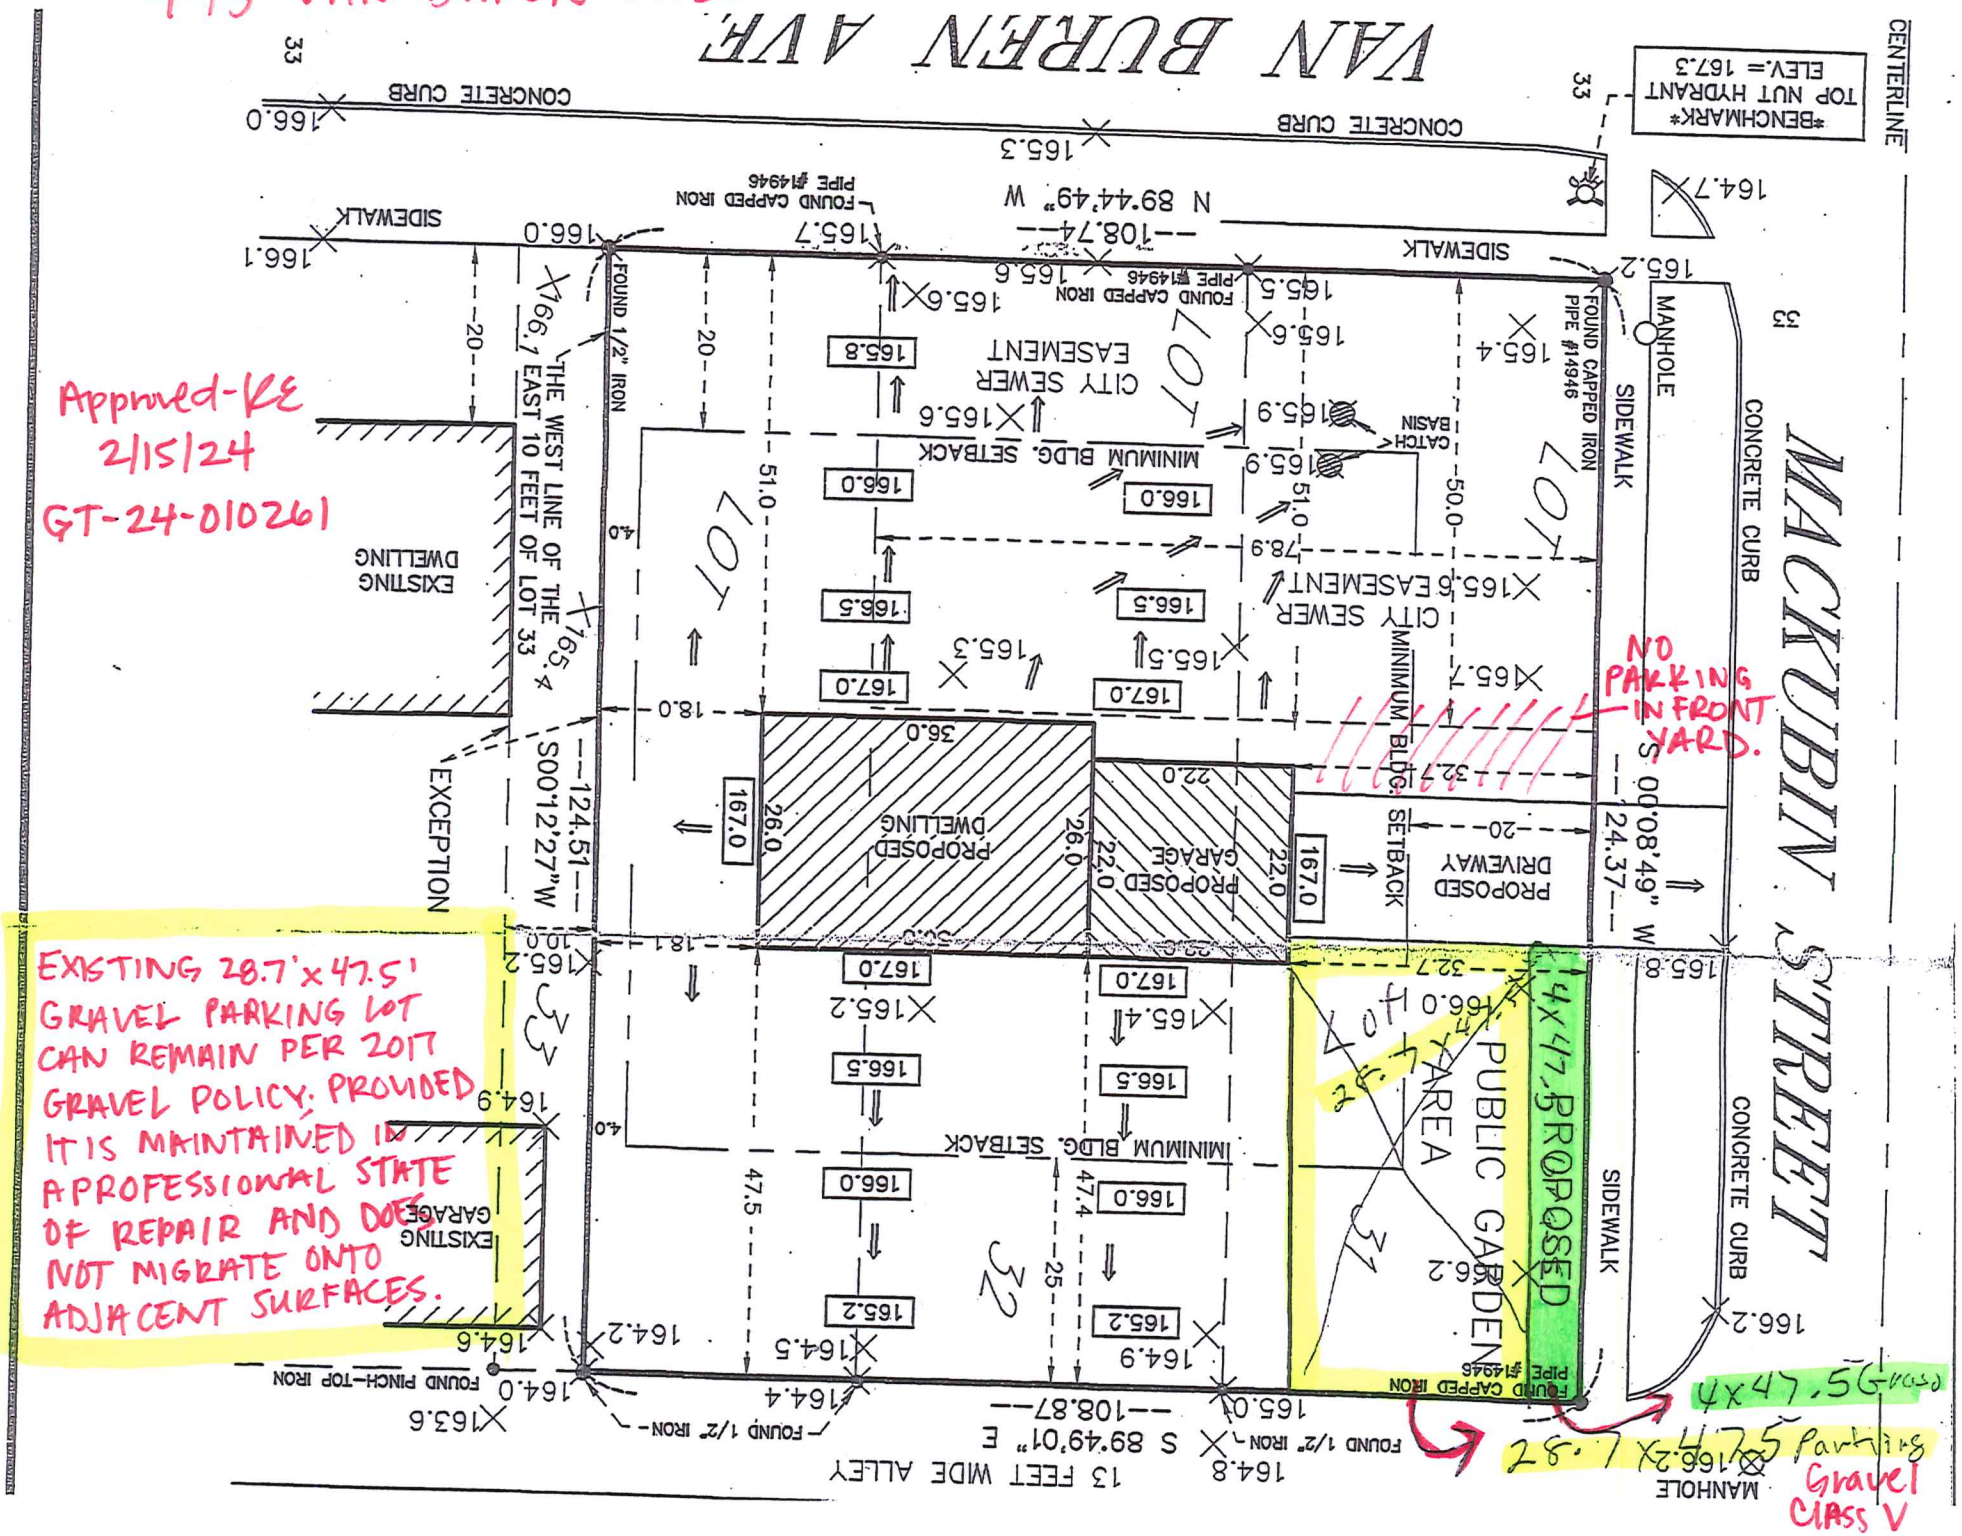

EXISTING 28.7'x47.5' GRAVEL PARKING LOT CAN REMAIN PER 2017 GRAVEL POLICY; PROVIDED IT IS MAINTAINED IN A PROFESSIONAL STATE OF REPAIR AND DOES NOT MIGRATE ONTO ADJACENT SURFACES.