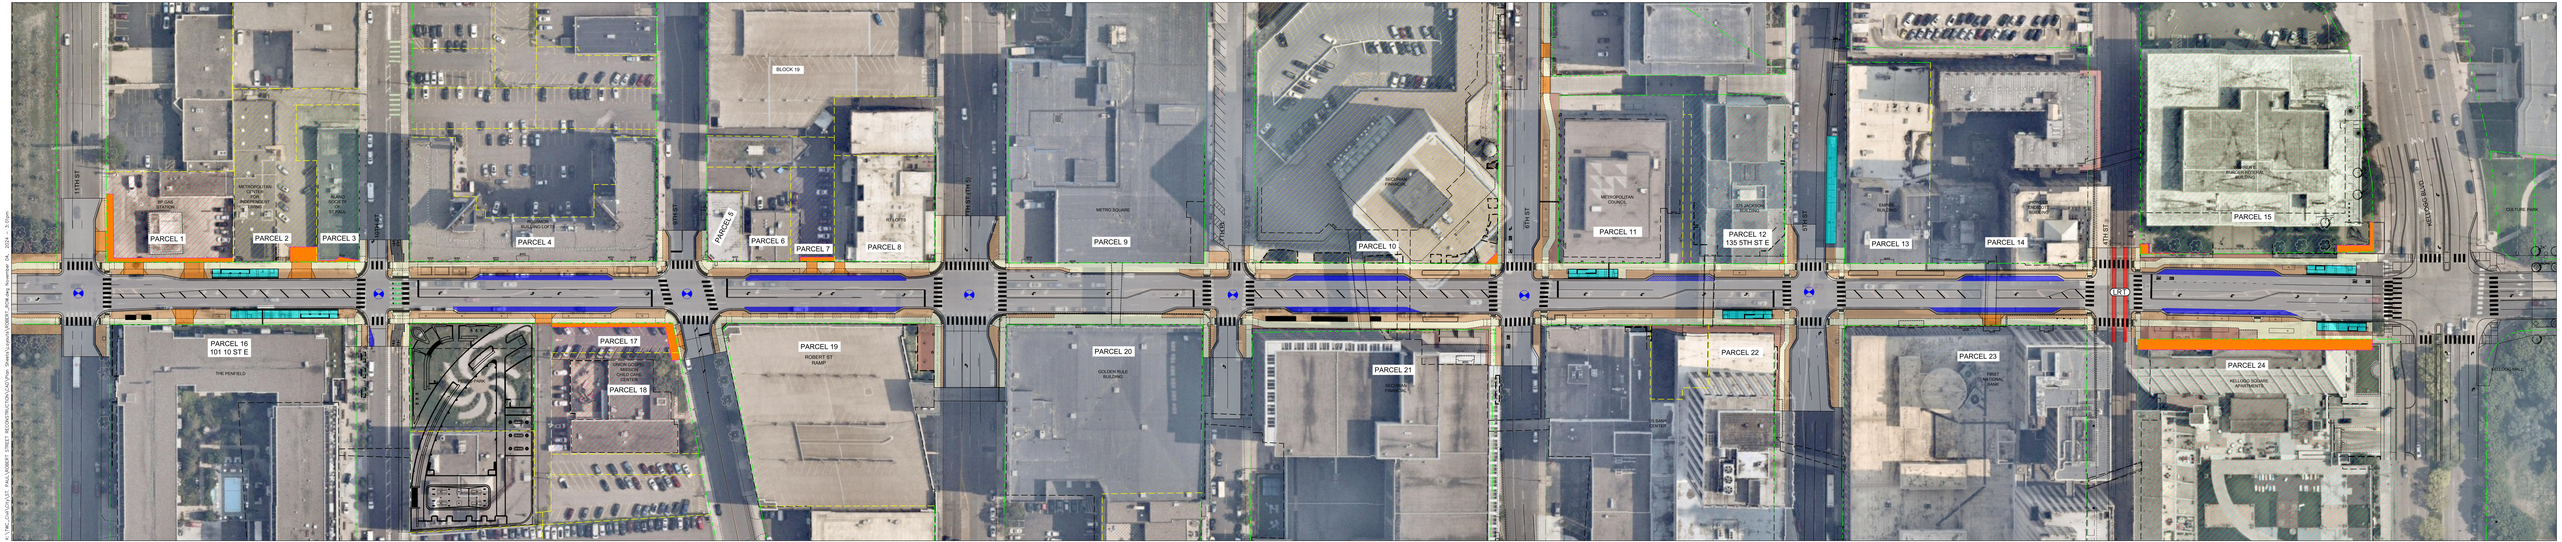

Kimley»Horn

ROBERT STREET RECONSTRCTION

TEMPORARY EASEMENT LOCATIONS

1/48

PROPOSED TEMPORARY EASEMENT

SAINT PAUL MINNESOTA

0 24 48
HORIZONTAL SCALE IN FEET