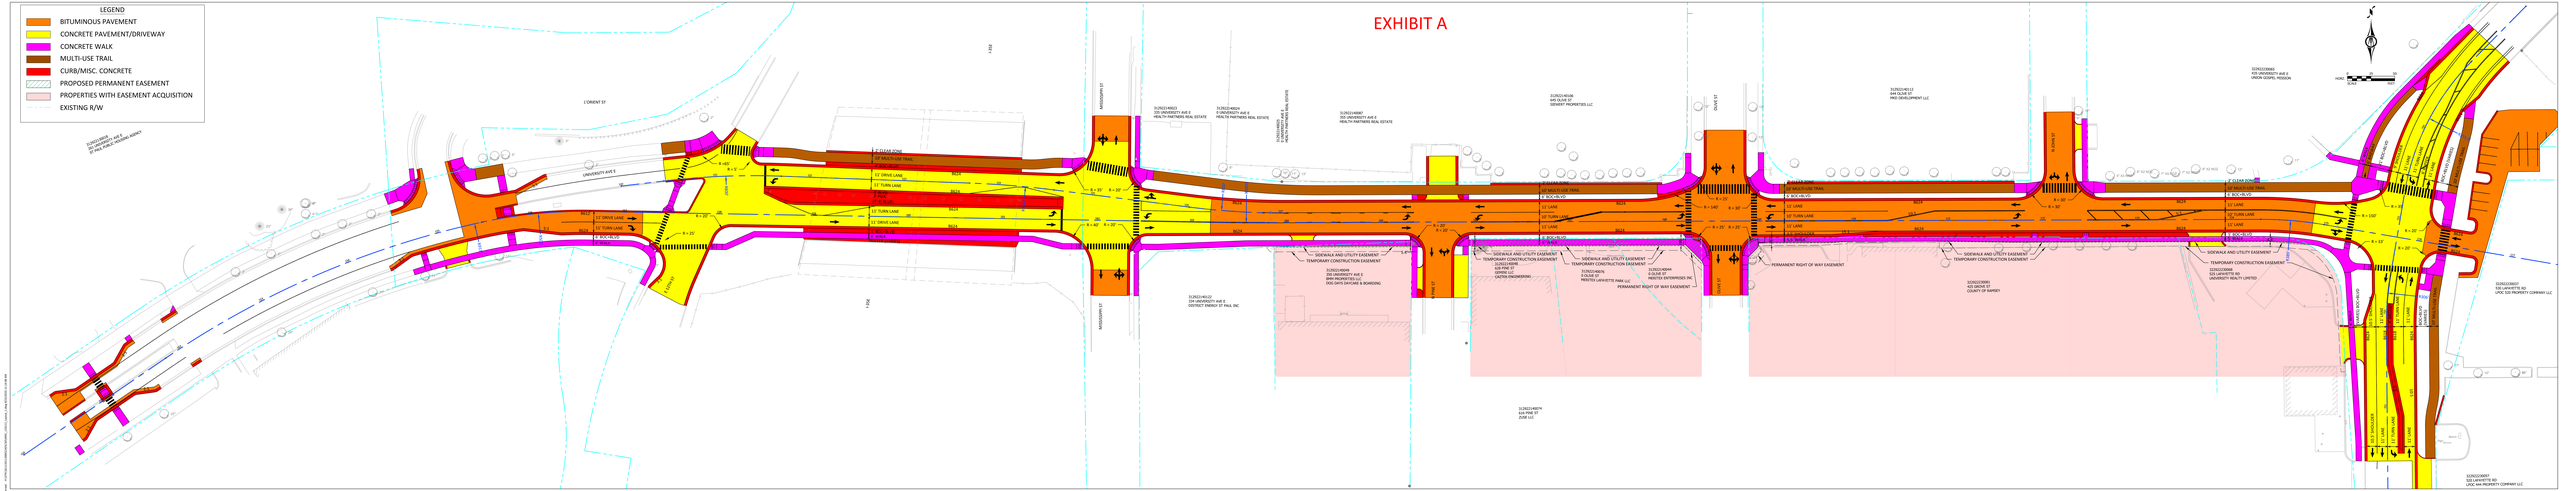

Preliminary DRAFT. Subject to change without notice.

SAINT PAUL MINNESOTA

University Ave Reconstruction Project
City of Saint Paul, Minnesota

Figure 1: Layout
May 2025